


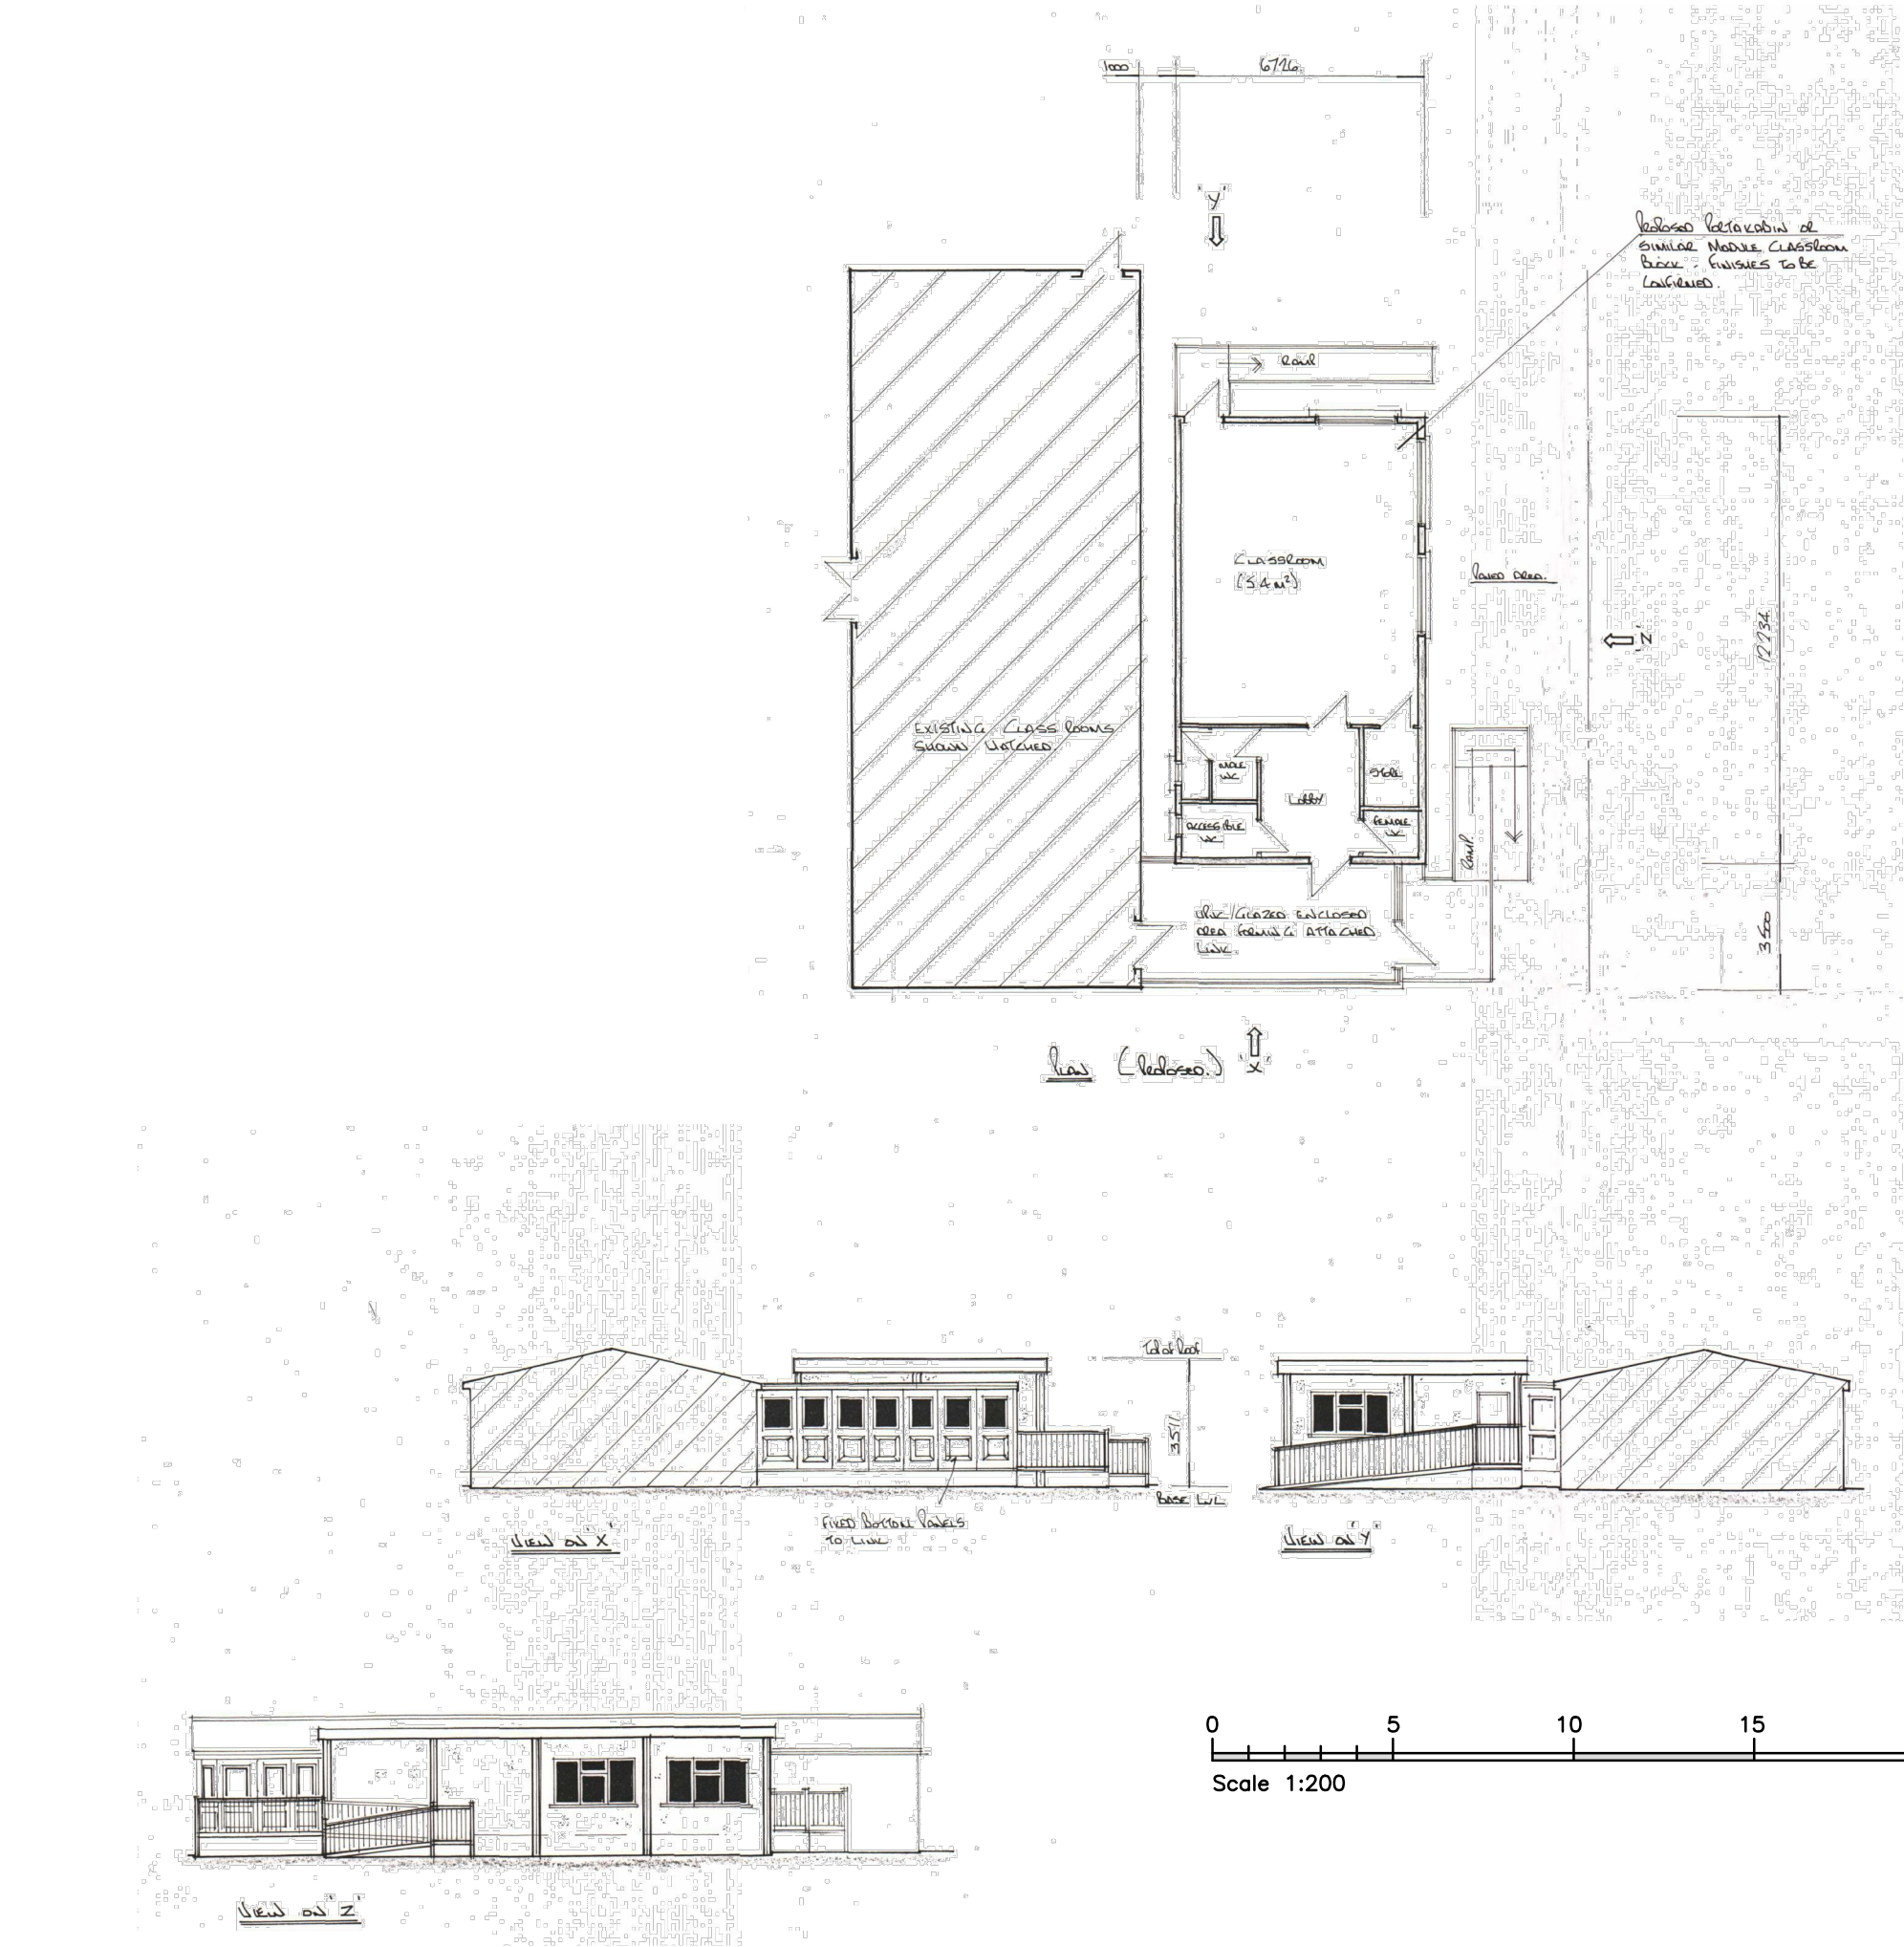

NOTES

The Contractor must verify all dimensions at the site before setting out, commencing work, or making any shop drawings. Any discrepancies must be reported to the Contract Administrator before proceeding.

DO NOT SCALE FROM THIS DRAWING

Rev	Revision notes	Initials	Date



HILLINGDON
LONDON

CORPORATE LANDLORD GROUP
4N/11, CIVIC CENTRE, UXBRIDGE, MIDDLESEX, UB8 1UW

Tel: 01895 250 111
Fax: 01895 277 224

PROJECT
Whiteheath Junior School Classrooms
Whiteheath Junior School, Whiteheath Avenue,
Ruislip, HA4 7PR.

DESCRIPTION
PLANS AND ELEVATIONS EXISTING BLOCK

SCALE 1:200 @ A3	DRAWN BY DB	CHECKED BY	DATE MAY 2019
DRAWING No. 2019/D/277/P/02			REV.