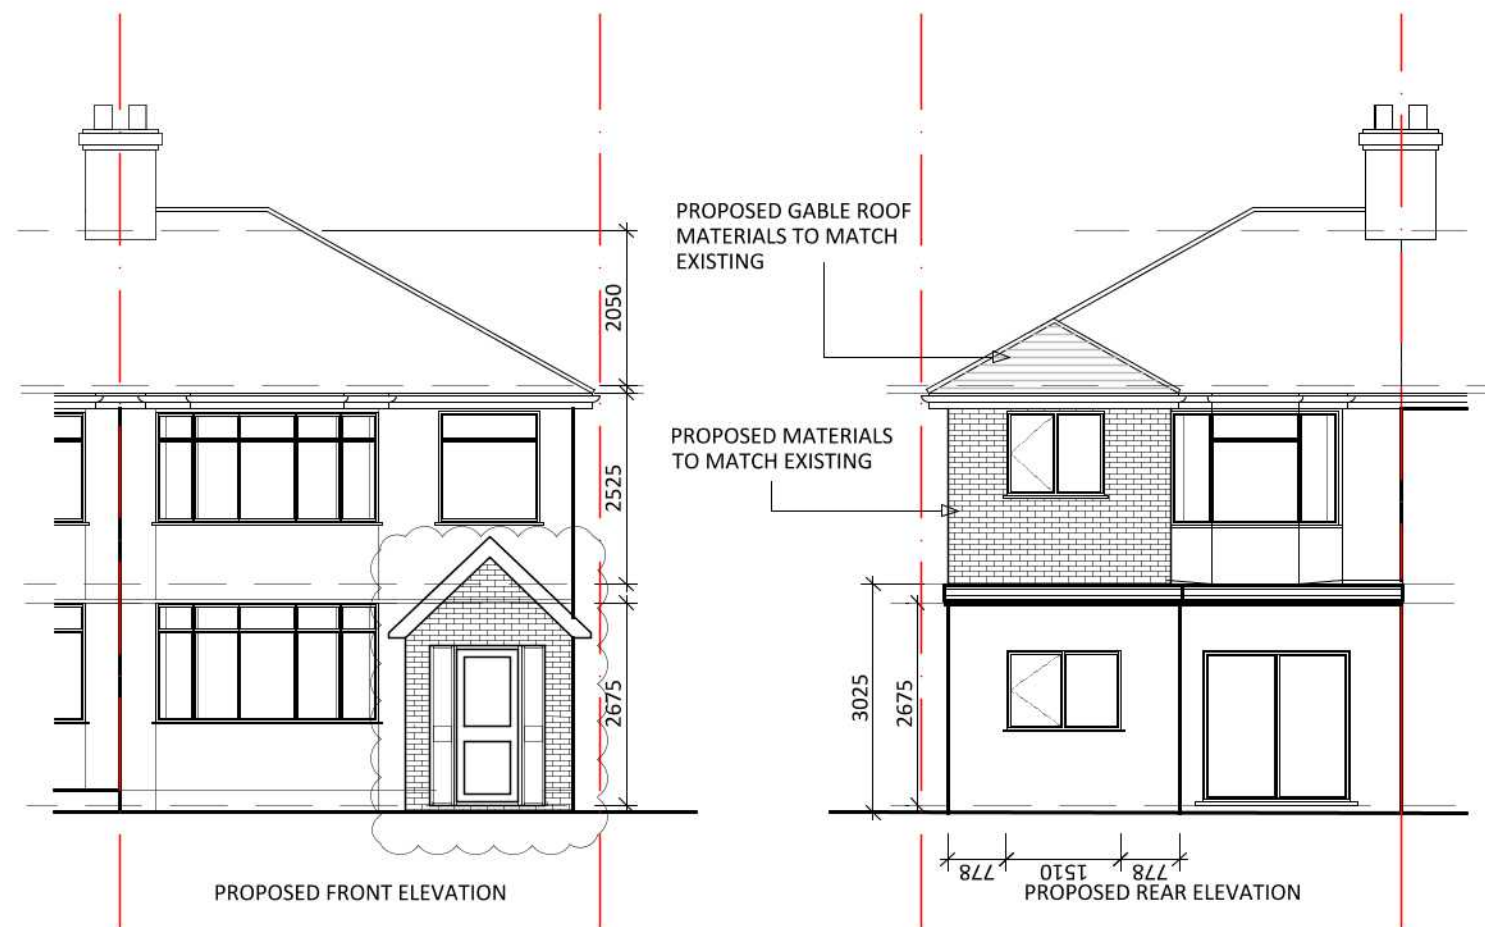


Rev.	Revision	Date	Drawn	Checked


WHITE ROCK DEVELOPMENT Ltd
 | Architecture Design Build |
 | Project Management |
 | M&E Design | CDM Advisor |

139 Vicarage Farm Road
 Hounslow, Middlesex
 TW5 0AA
 Telephone: 0208 577 7277
 Email: info@whiterockdevelopments.com

Client **MR GILL**

Project **REAR EXTENSION ON FIRST FLOOR & CONVERSION**

Location **28 NIELD ROAD, HAYES, UB3 1SF**

Title **PROPOSED ELEVATIONS**

PLANNING

Scale A3@1:100	Date 24.12.2020	Drawn V.P	Checked
For construction purposes dimensions shall not be scaled & figured dimensions must be verified on site before work commences. This drawing is Copyright ©			
Job No. WRD - 065	Drawing No. 106	Revision B	