




WHITE ROCK DEVELOPMENT Ltd

| Architecture Design Build |
| Project Management |
| M&E Design | CDM Advisor |

139 Vicarage Farm Road
Hounslow, Middlesex
TW5 0AA

Telephone: 0208 577 7277
Email: info@whiterockdevelopments.com

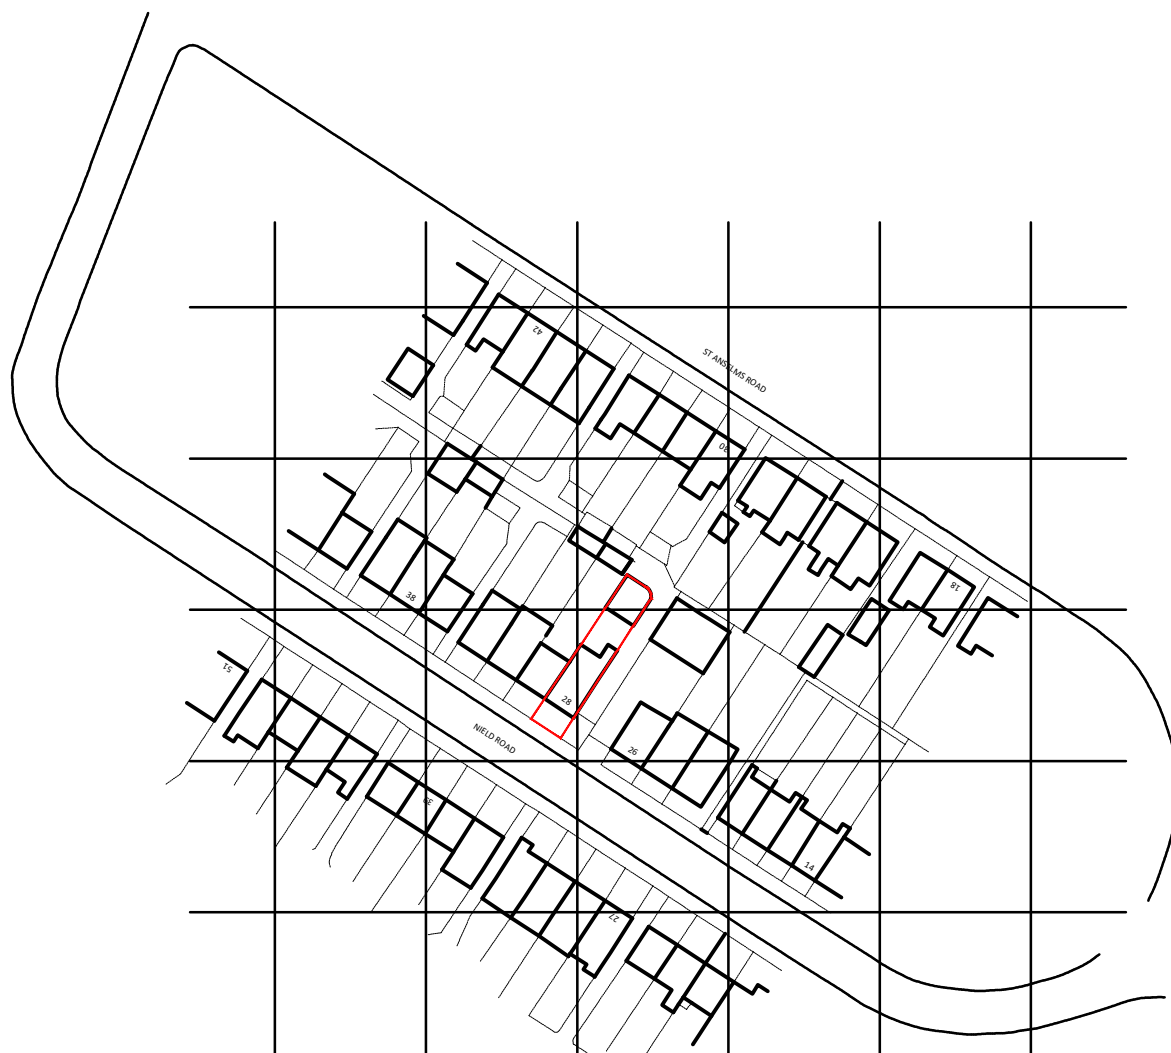

Ordnance Survey (c) Crown Copyright 2019. All rights reserved. Licence number 100022432



0 10 20 30 40m
Scale 1:1250

Project REAR EXTENSION ON FIRST FLOOR & CONVERSION

Location 28 NIELD ROAD, HAYES, UB3 1SF

Title LOCATION PLAN

Scale 1:1250@A4

Date 13.01.2021

Drawn V.P

Checked

Reproduced for the purpose of identifying the location of the site based upon the Ordnance Survey with the permission of Her Majesty's Stationary Office. Crown Copyright reserved Licence No. AR100007606

Job No.
WRD - 065

Drawing No.
101

Revision
A