


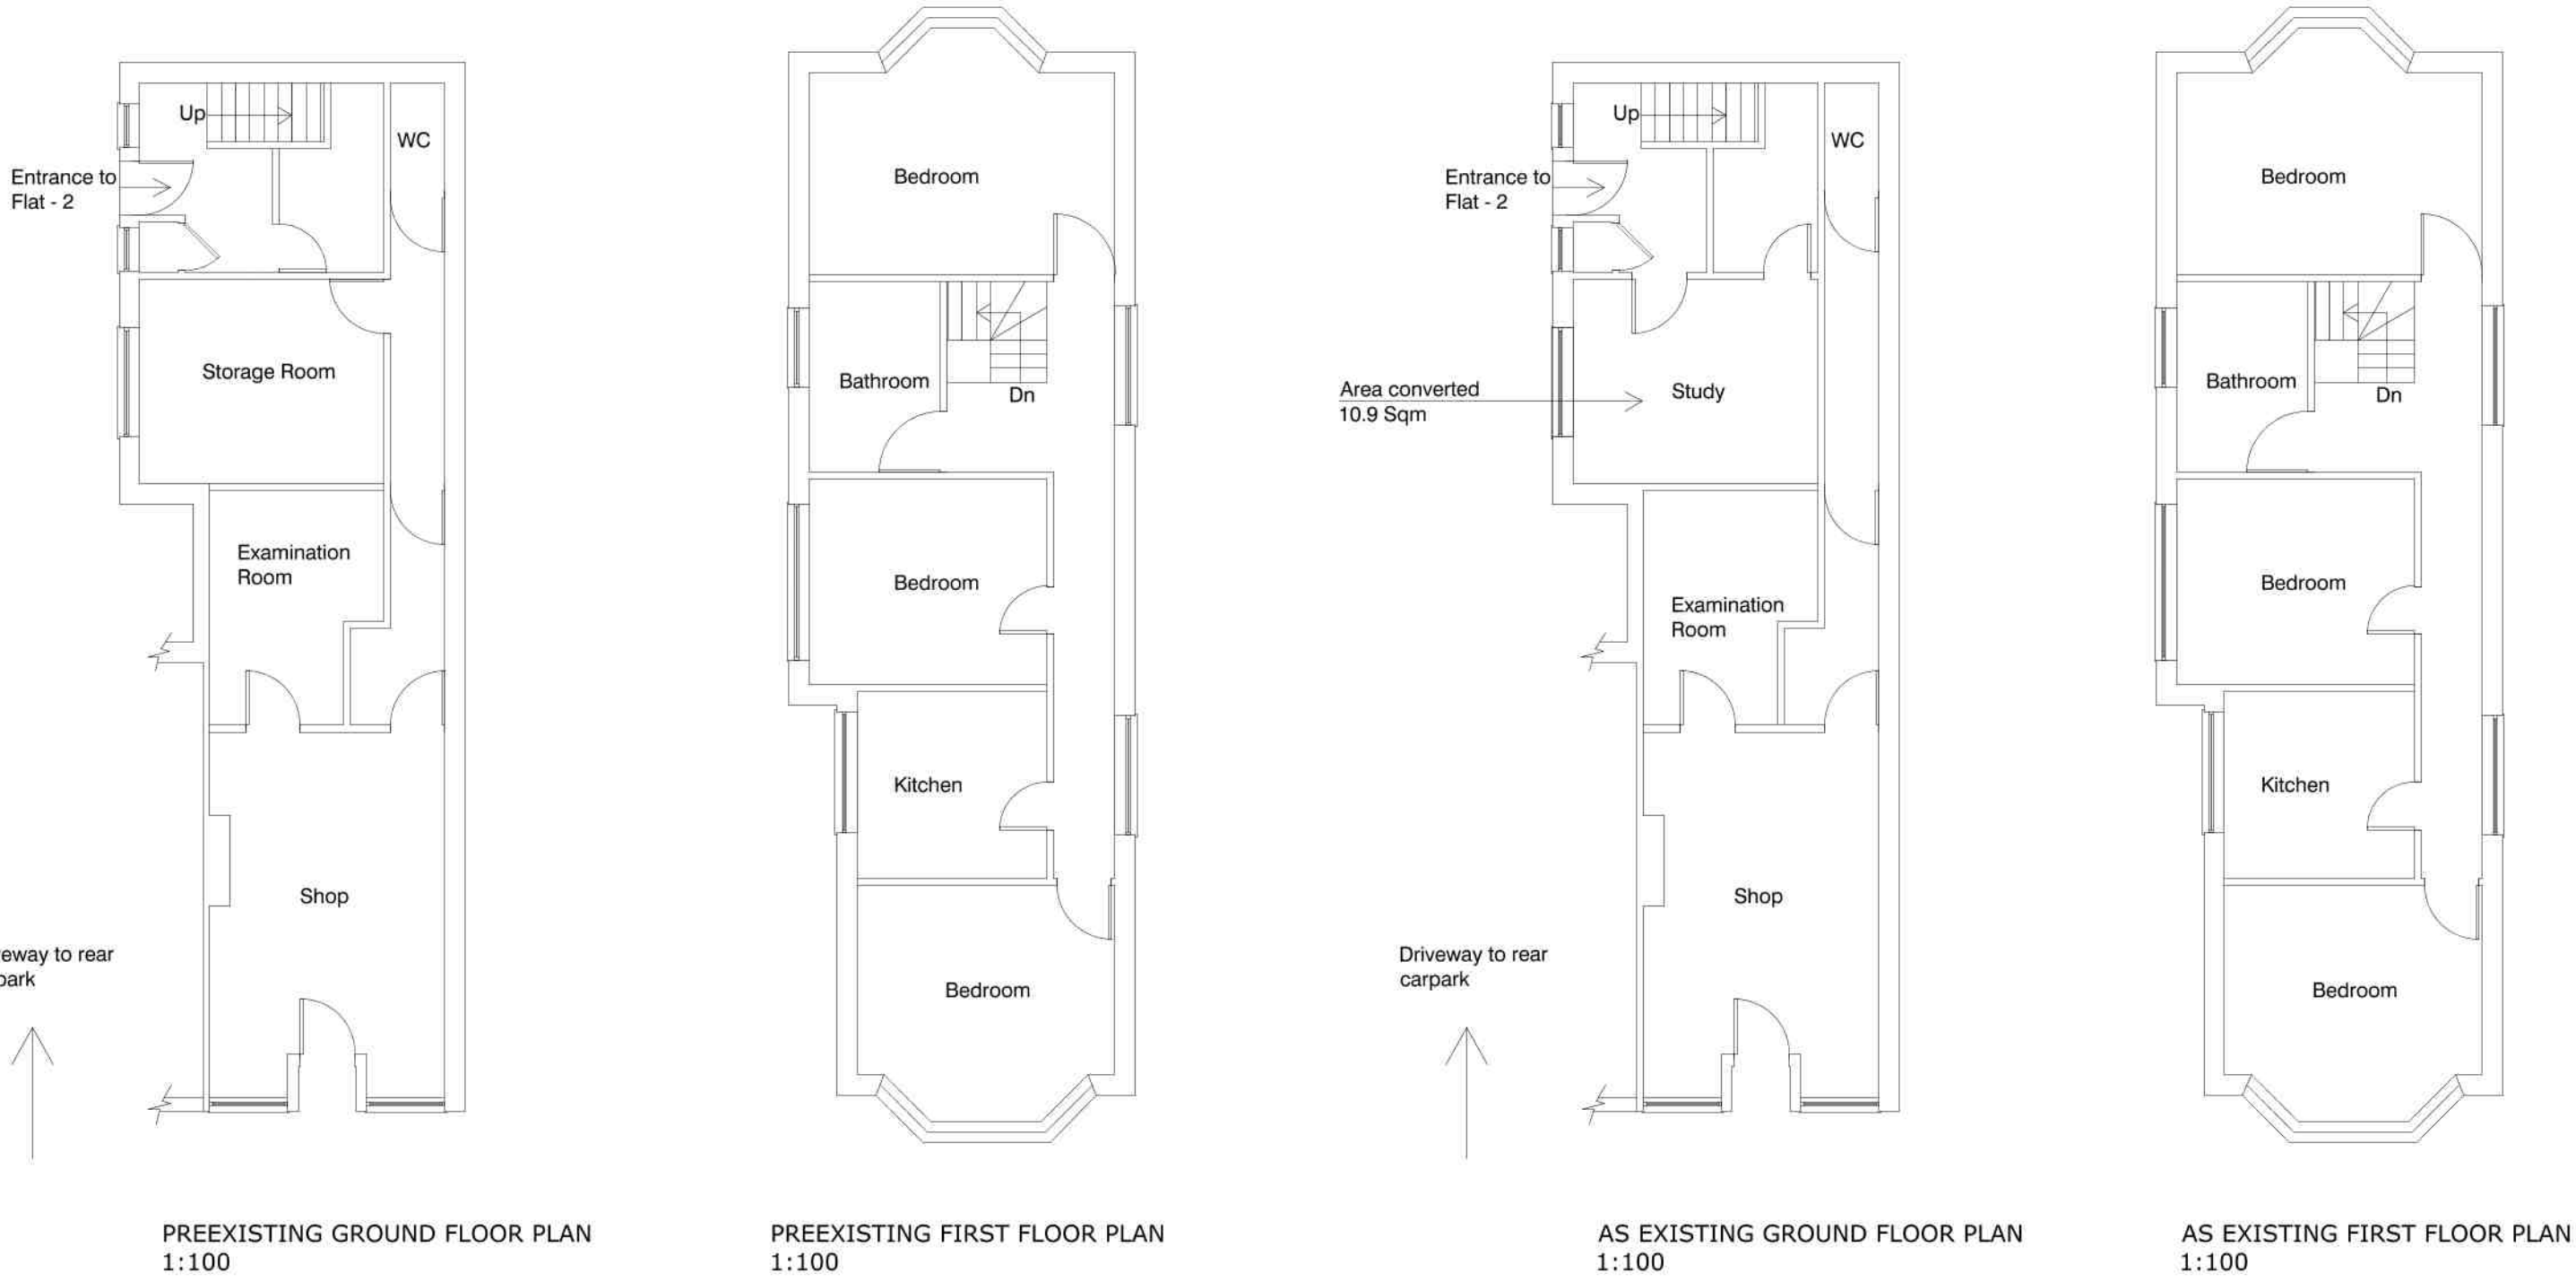

Consilio Unit 17 and 18, 54a Cowley Mill Rd, Uxbridge UB8 2FX TEL: 01494932288 02039580151 EMAIL: info@consiliotownplanning.co.uk		RTPI Chartered Town Planner DISCLAIMER: THESE ARE THE PLANNING DRAWINGS AND SHOULD NOT BE USED FOR STRUCTURAL CALCULATIONS OR ANY ENGINEERING PURPOSE.	IMPORTANT NOTE:ALL 1. ALL GUTTERS, FOUNDATIONS AND DOWN PIPES TO REMAIN WITHIN THE BOUNDARY LINES OF THE SUBJECT PROPERTY. 2. ALL PLANS ARE SUBJECT TO FULL PLANS APPROVAL BY BUILDING CONTROL, NOT BUILDING NOTICE.	<table><tr><th>REVISION</th><th>DESCRIPTION</th><th>DATE</th></tr><tr><td>A</td><td>FIRST FLOOR FLAT IS ADDED</td><td>02/02/21</td></tr><tr><td colspan="3">THIS DRAWING IS SUBJECT TO COPYRIGHT DO NOT REPRODUCE THIS DRAWING WITHOUT PRIOR PERMISSION FROM CONSILIO</td></tr></table>	REVISION	DESCRIPTION	DATE	A	FIRST FLOOR FLAT IS ADDED	02/02/21	THIS DRAWING IS SUBJECT TO COPYRIGHT DO NOT REPRODUCE THIS DRAWING WITHOUT PRIOR PERMISSION FROM CONSILIO			DESCRIPTION: RETROSPECTIVE PLANNING APPLICATION FOR CONVERSION OF STORAGE ROOM TO HABITABLE ACCOMMODATION FOR UPPER FLOOR FLAT	CLIENT / JOB ADDRESS: MR KOHLI 13-15A SWAKELEYS ROAD ICKENHAM UB10 8DF	<table><tr><th colspan="2">DRAWING TITLE</th><th colspan="4">PLANNING APPLICATION</th></tr><tr><td>SCALE</td><td>1:100, 1:500 & 1:1250</td><td>@ A1</td><td>STATUS</td><td colspan="2">PA</td></tr><tr><td>DATE</td><td colspan="2">08/12/2020</td><td>CHECKED</td><td colspan="2">SG</td></tr><tr><td>JOB.NO.</td><td colspan="2">15-20-01</td><td>DRAWN</td><td colspan="2">HM</td></tr><tr><td>DWG.NO.</td><td colspan="2">PA-01</td><td>REVISION</td><td colspan="2">A</td></tr></table>	DRAWING TITLE		PLANNING APPLICATION				SCALE	1:100, 1:500 & 1:1250	@ A1	STATUS	PA		DATE	08/12/2020		CHECKED	SG		JOB.NO.	15-20-01		DRAWN	HM		DWG.NO.	PA-01		REVISION	A	
REVISION	DESCRIPTION	DATE	
A	FIRST FLOOR FLAT IS ADDED	02/02/21	
THIS DRAWING IS SUBJECT TO COPYRIGHT DO NOT REPRODUCE THIS DRAWING WITHOUT PRIOR PERMISSION FROM CONSILIO	
DRAWING TITLE		PLANNING APPLICATION	
SCALE	1:100, 1:500 & 1:1250	@ A1	STATUS	PA	
DATE	08/12/2020		CHECKED	SG	
JOB.NO.	15-20-01		DRAWN	HM	
DWG.NO.	PA-01		REVISION	A	