




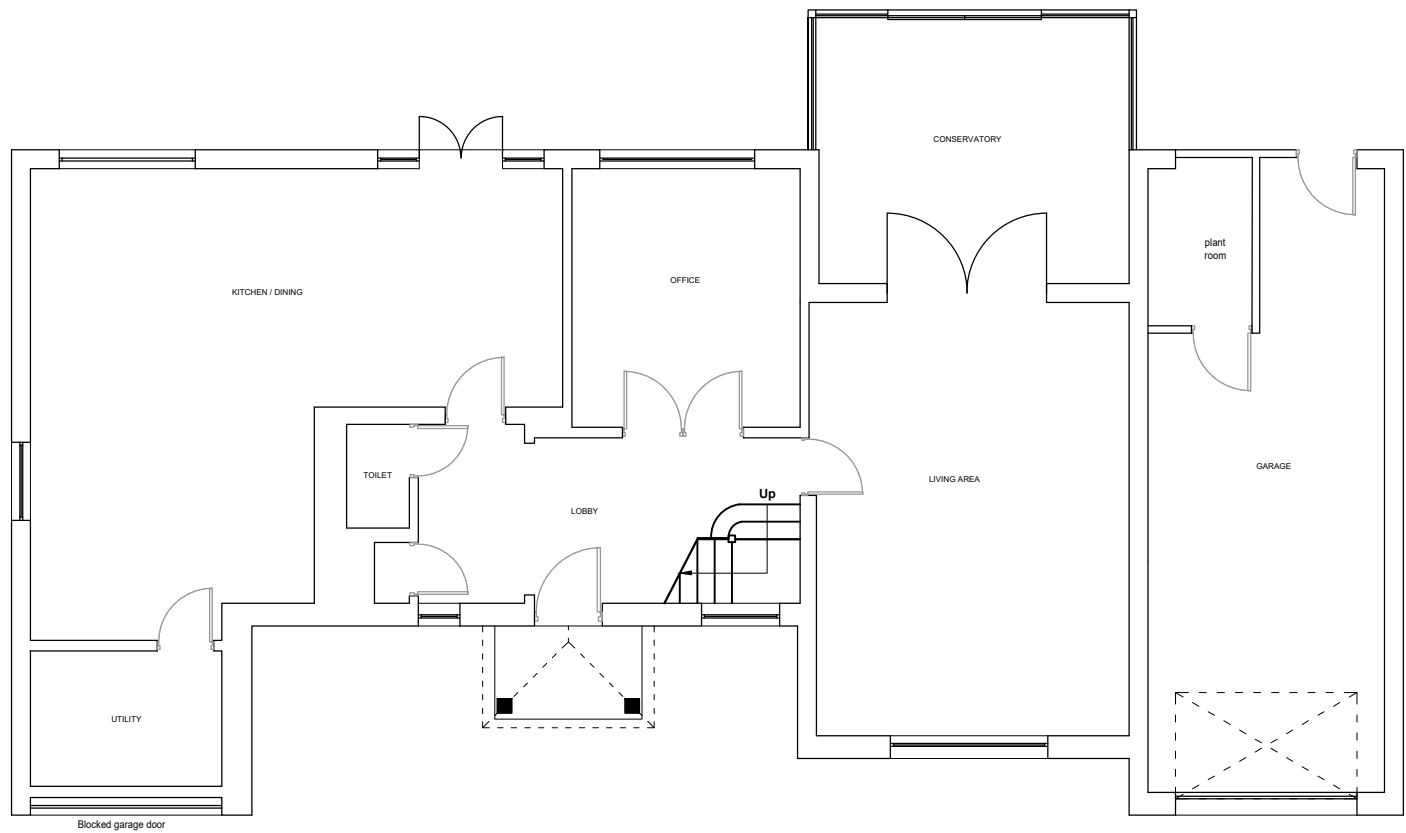


EXISTING GROUND FLOOR

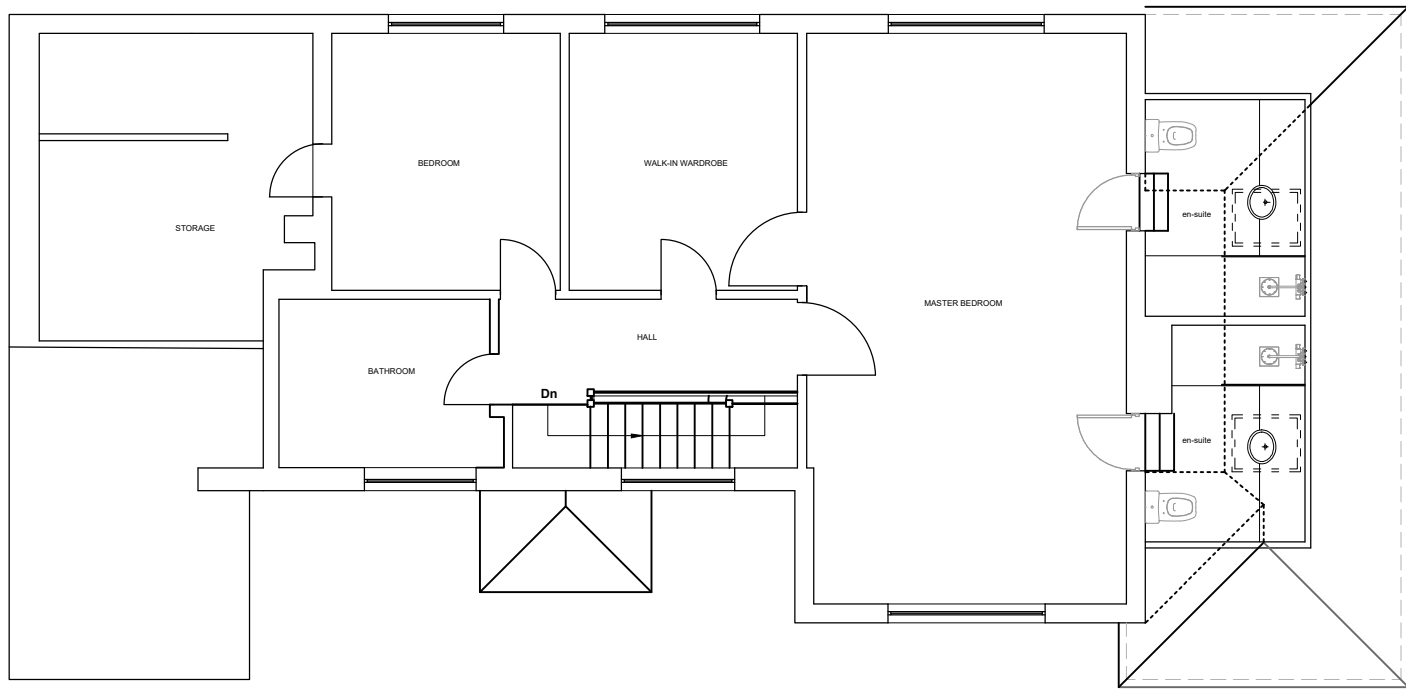


EXISTING FIRST FLOOR

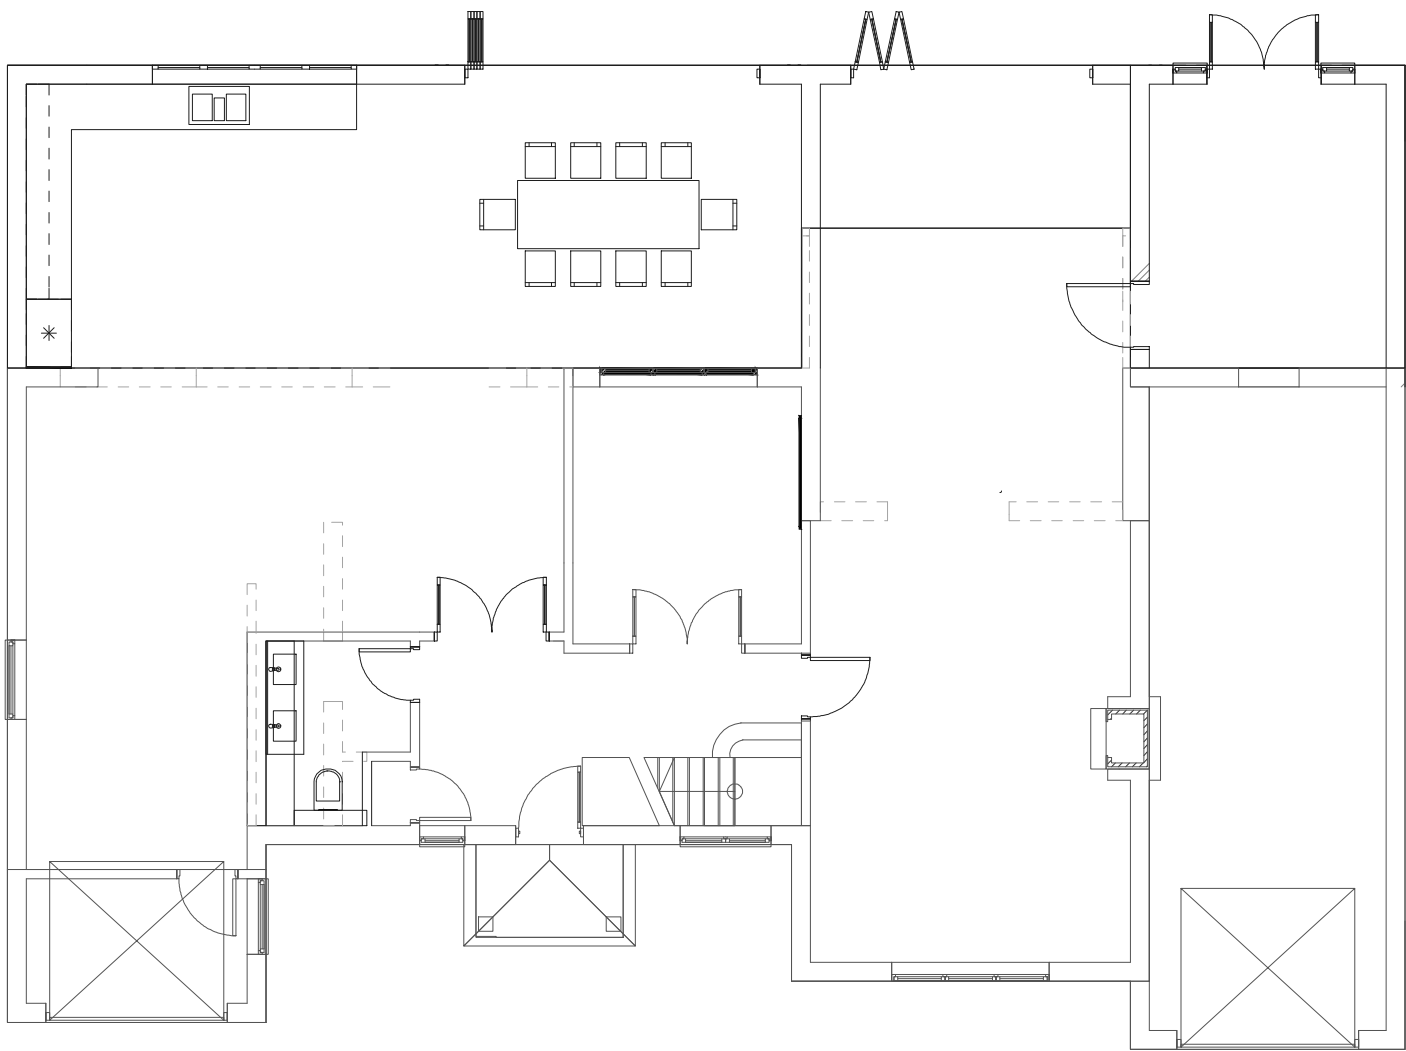


APPROVED GROUND FLOOR

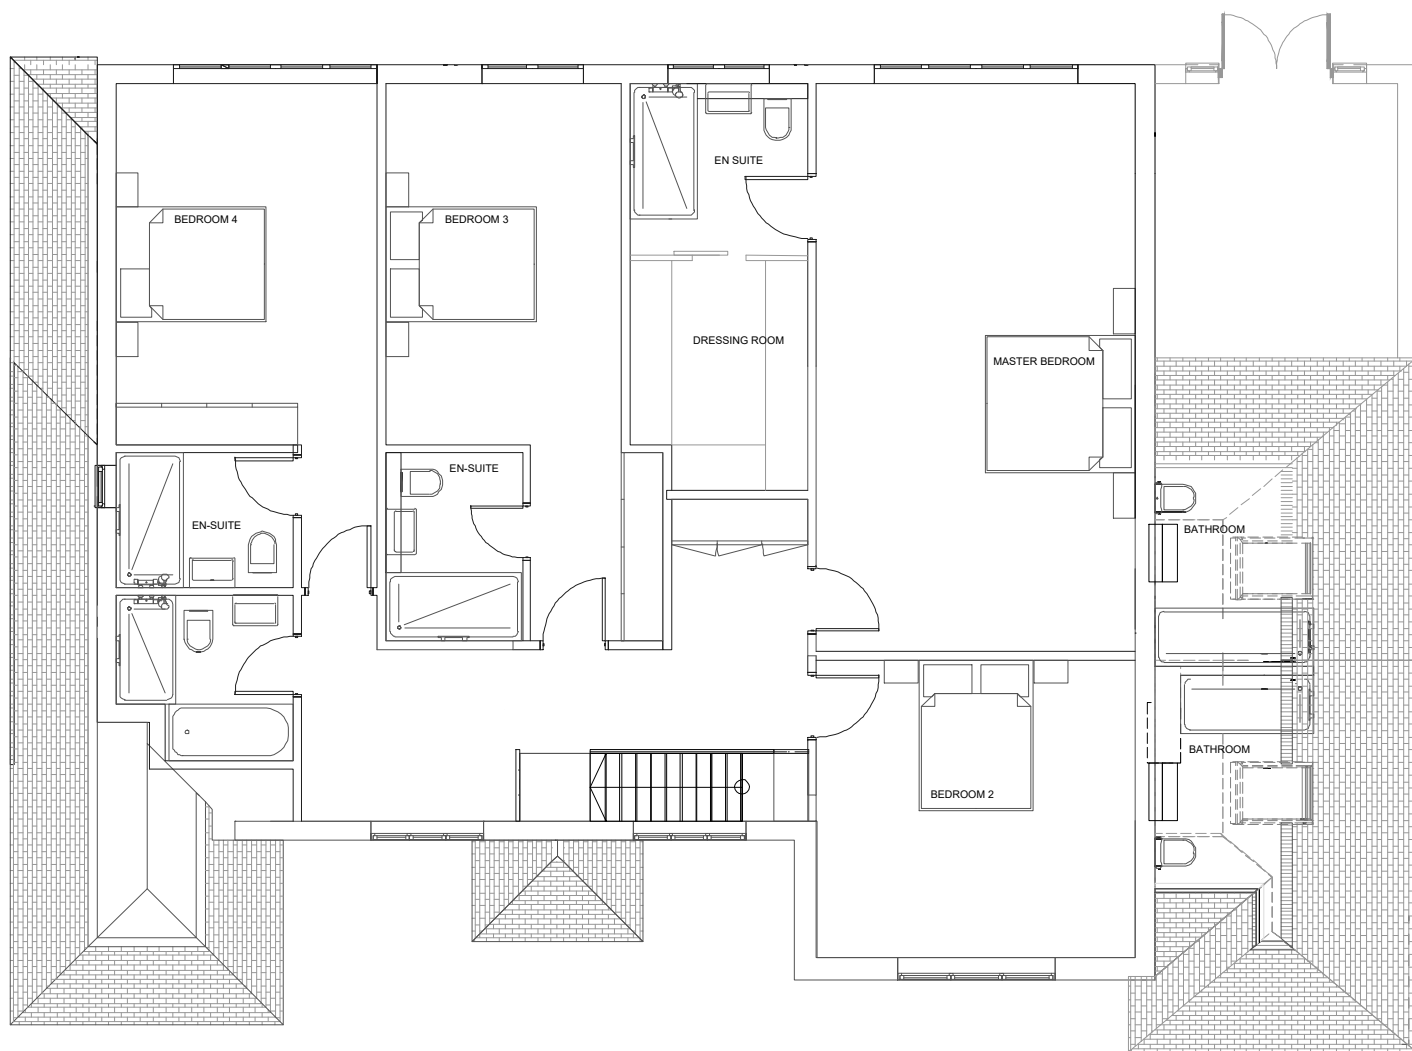

APPROVED FIRST FLOOR

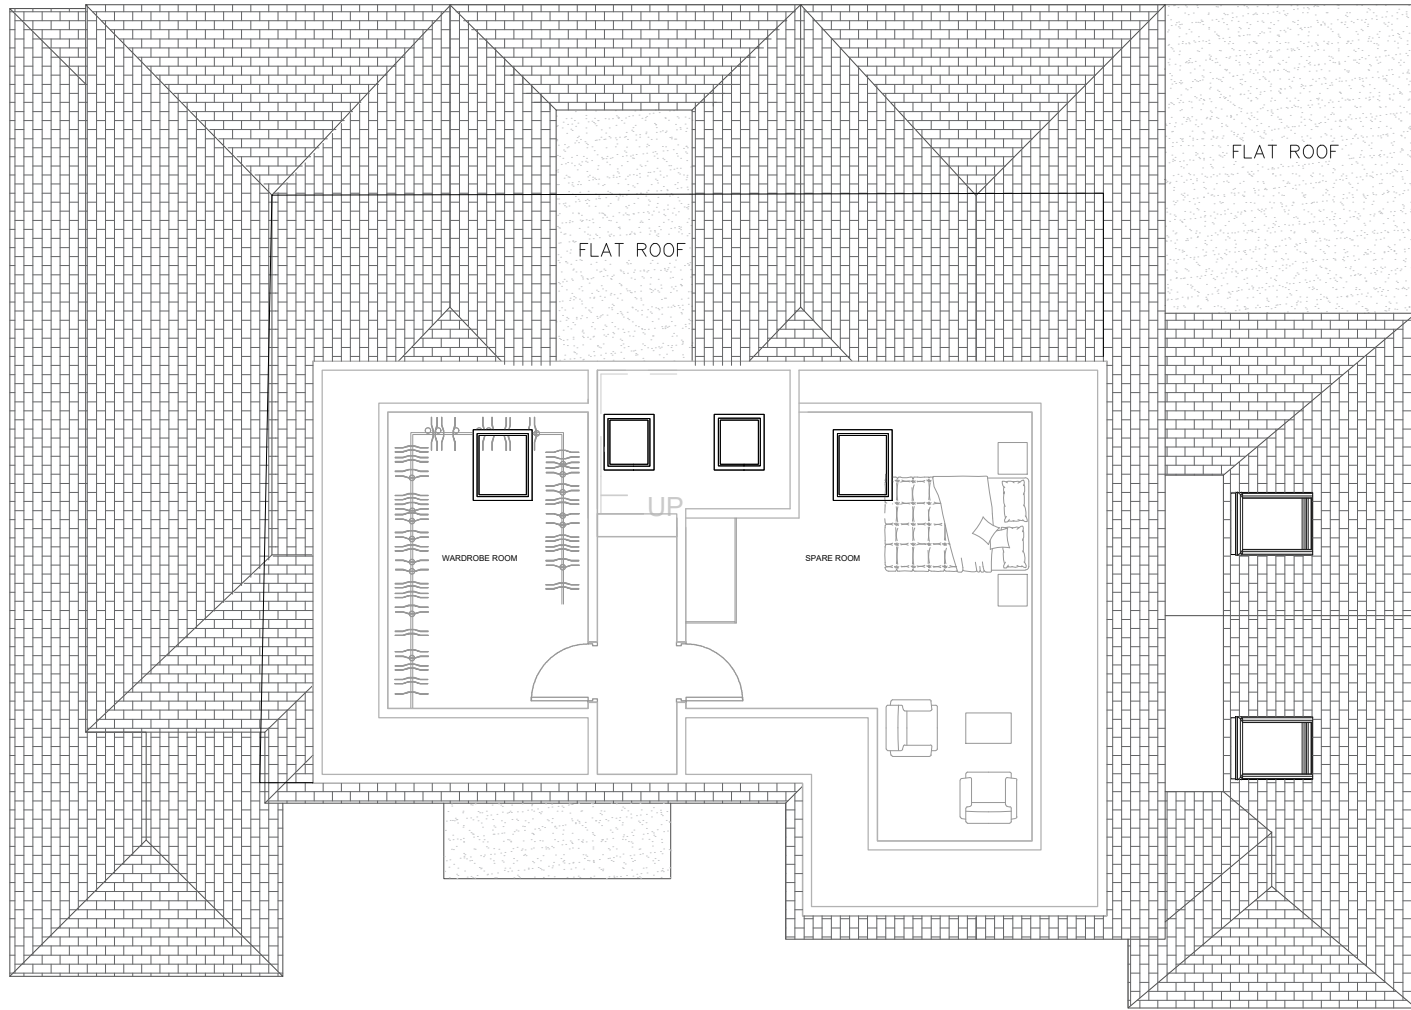

PROPOSED LOFT FLOOR

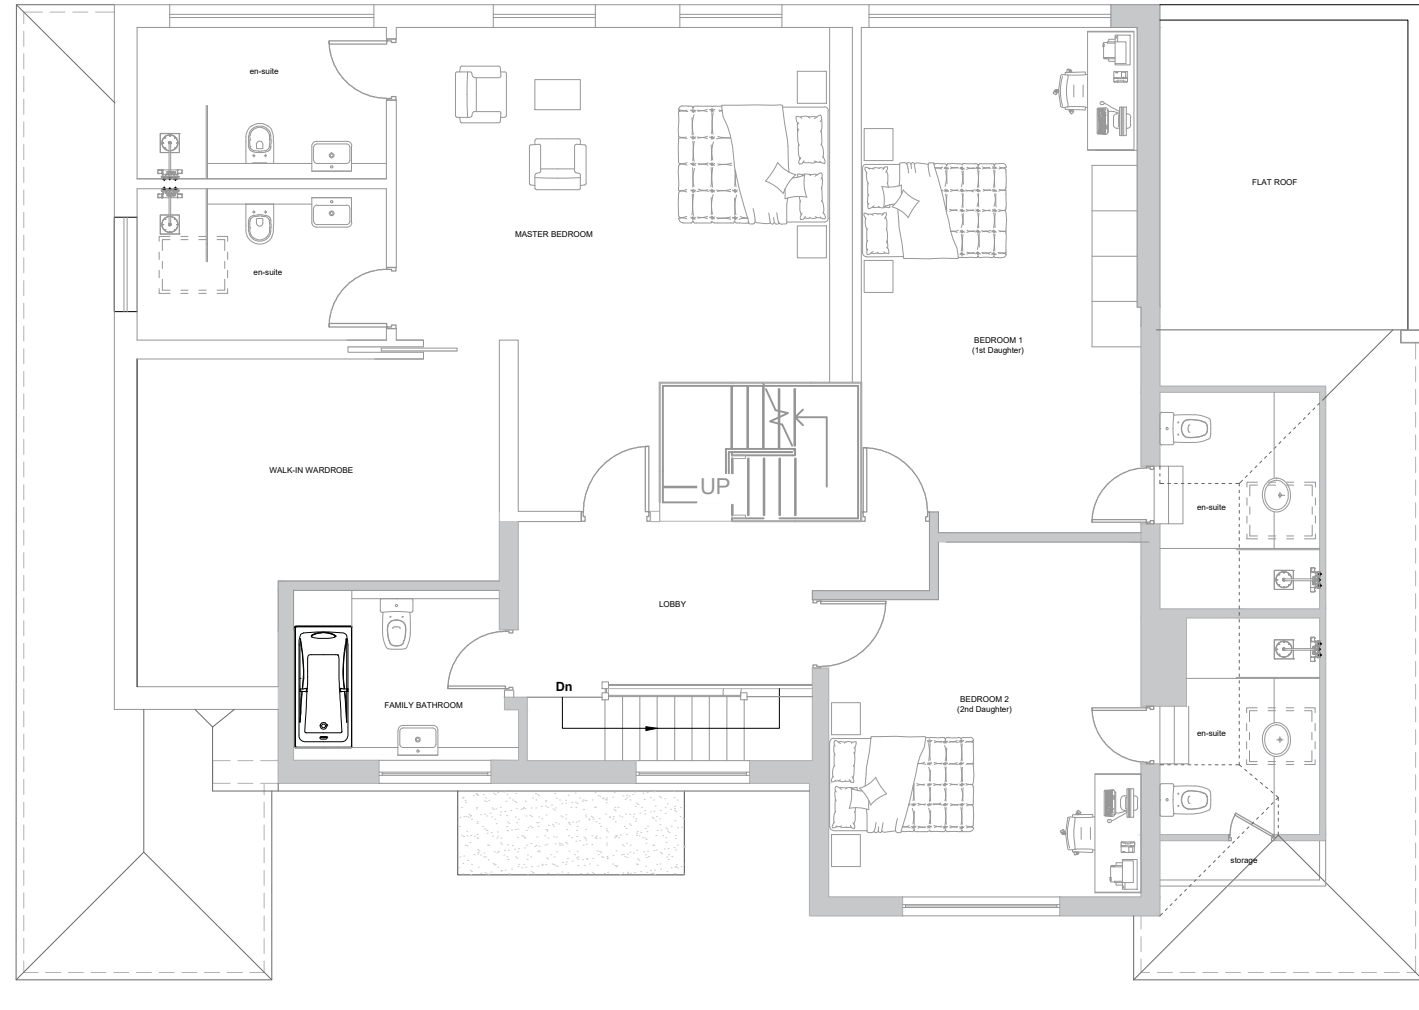

PROPOSED FIRST FLOOR

- Notes
1. This drawing is issued for planning purposes. Do not scale from the drawing for the purposes of construction.
 2. Structure to be in accordance with Structural Engineers drawings.
 3. All works to be carried out as per building regulations & approvals of statutory authorities.
 4. Party wall/fence matters to be agreed with adjoining owners.

R2	Porch felt roof added	18.02.19	JSB		
R1	Planning	12.09.2018	JSB		
Rev	Revision Note	Revision Date	Drawn by	Checked by	
Project					
41 NICHOLAS WAY					
Drawing					
PL-130918.03 PROP & EXIST FLRS					
Designer					
 Tel: +44(0)1919 588 1888 Email: jag@jagarch.co.uk					
Drawing status					
PLANNING					
R1	R2				
Drawn by		Checked by			
JSB		JSB			
Date		Scale @ A1			
July 18		1:100			
Graph scale					