



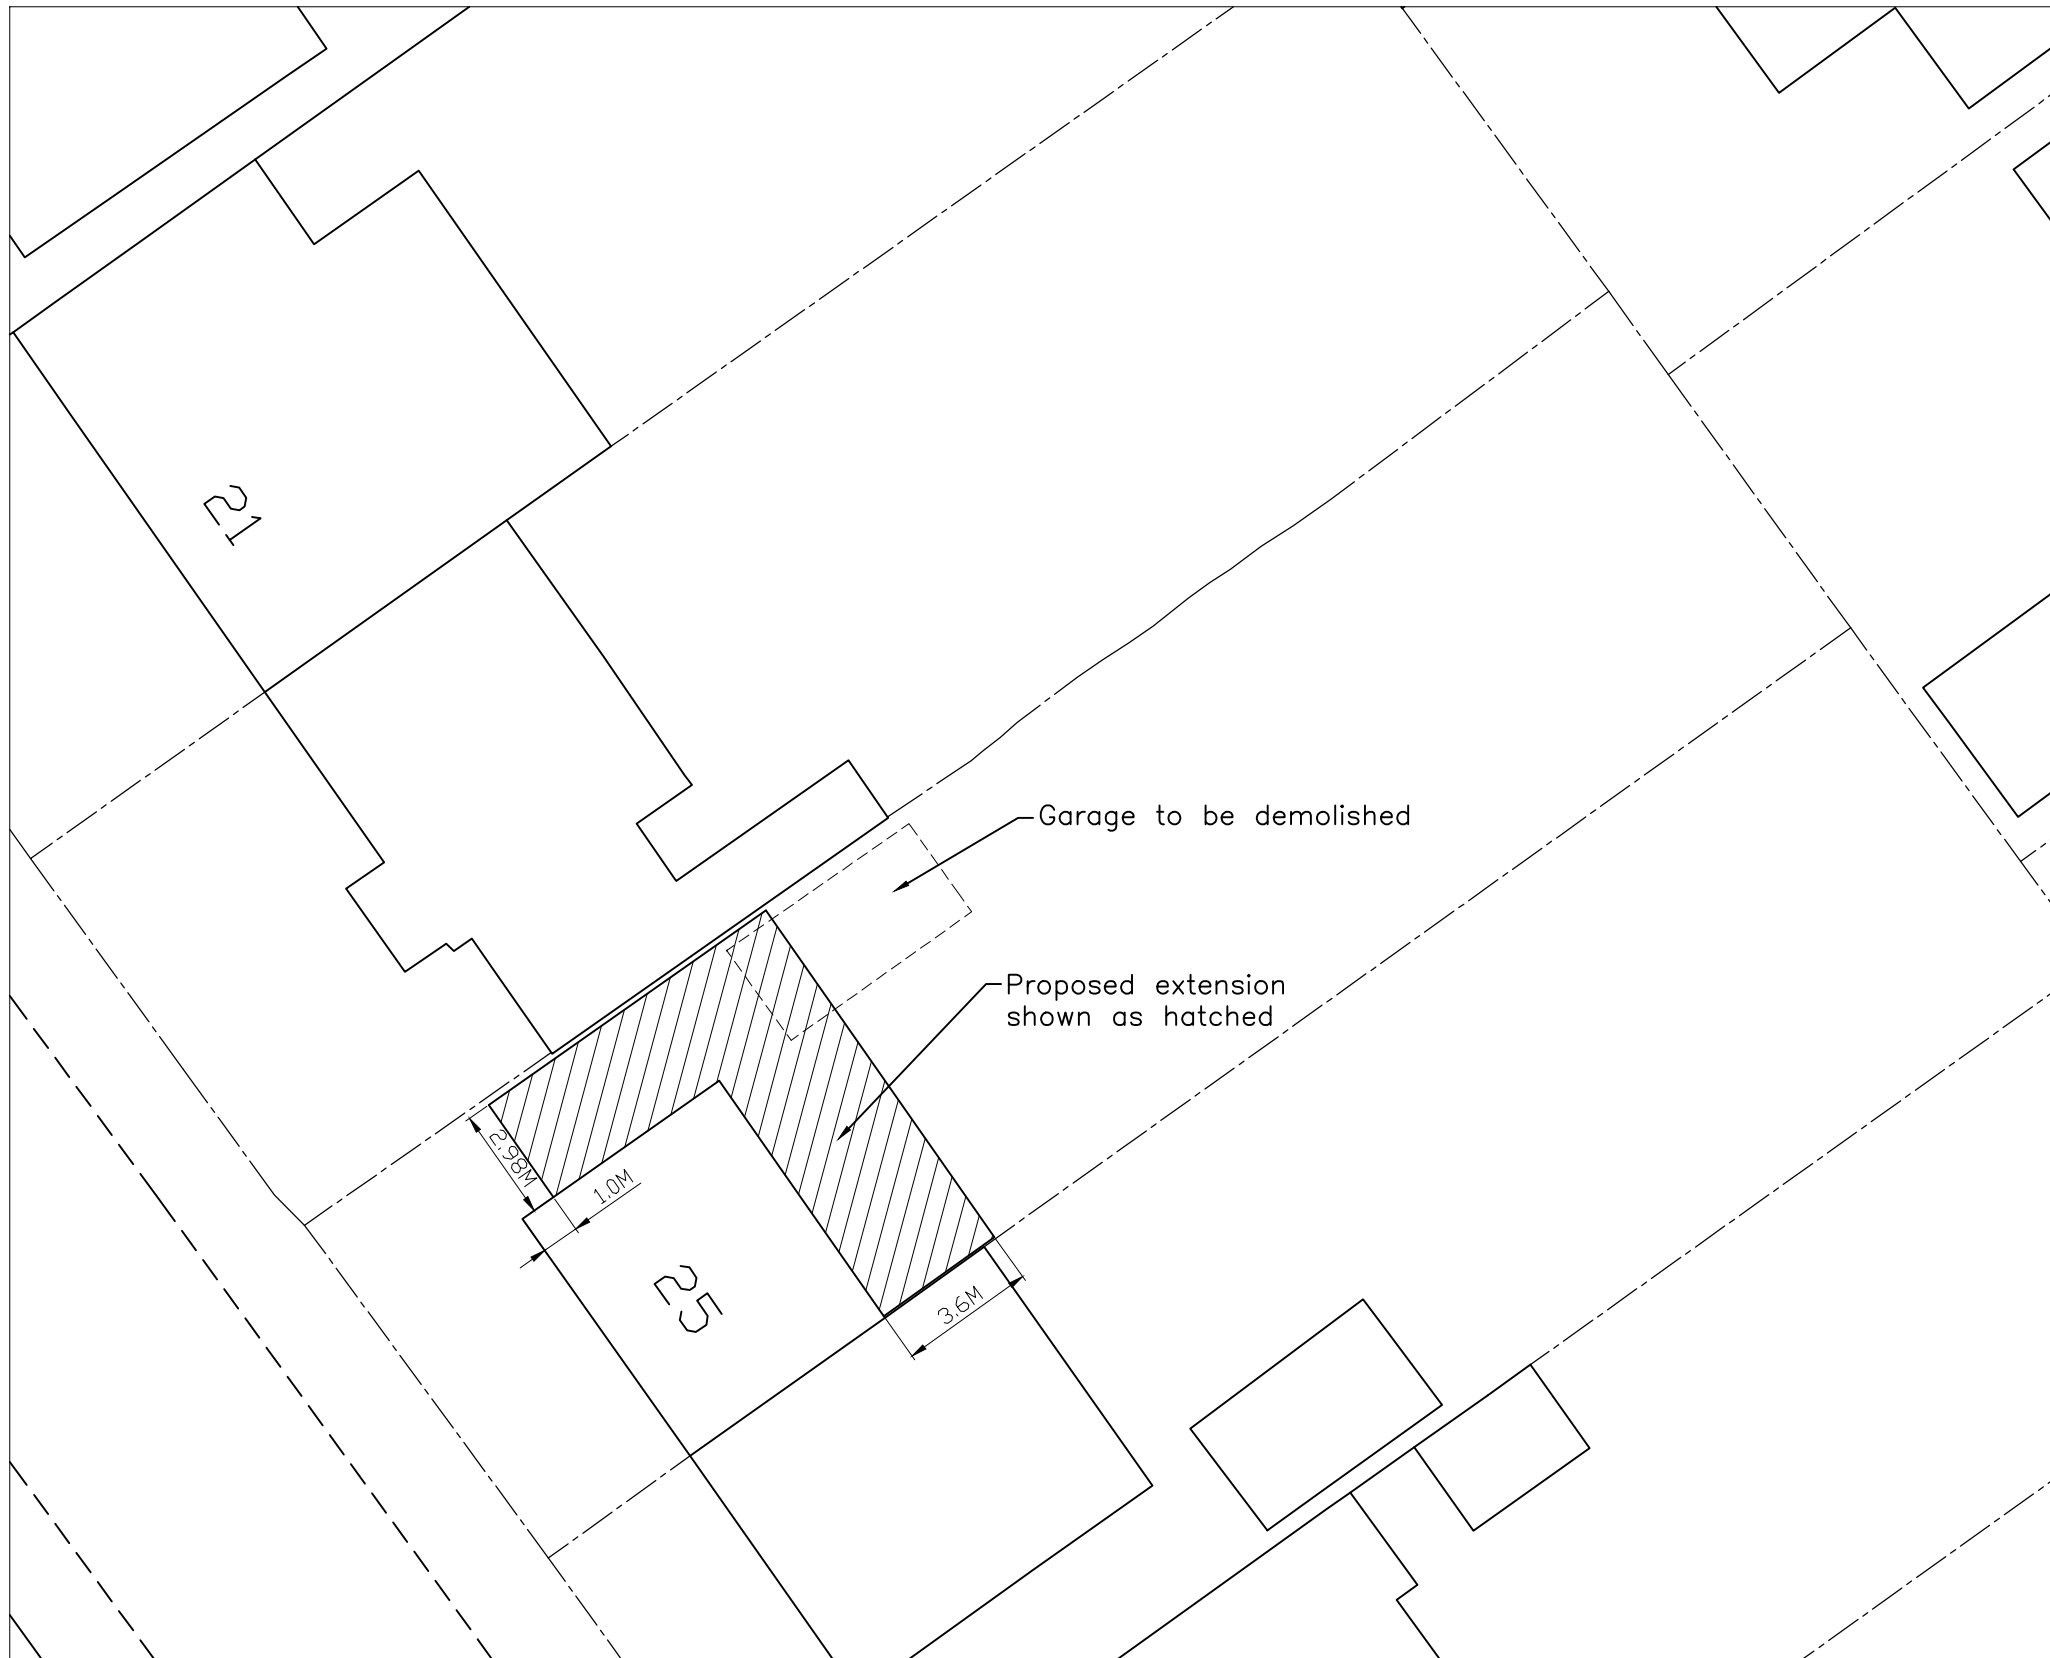

BLOCK PLAN
(1:200)

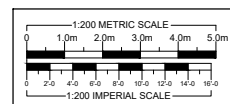

REVISIONS		DATE
ARTHUR J. FERRYMAN & ASSOCIATES ARCHITECTURAL CONSULTANTS • SURVEYORS 128 HIGH STREET • BUSHEY • HERTS • WD23 3DE Tel: 020 8950 0508 Email: office@ajferryman.co.uk		
TITLE		
BLOCK PLAN		
ADDRESS		
25 Manor Way Ruislip HA4 8HE		
CLIENT		
Mrs J Gelich		
SCALE	DRAWN	DATE
AS SHOWN@A3	BMc	12/20
DRAWING	REV.	
220148/03		