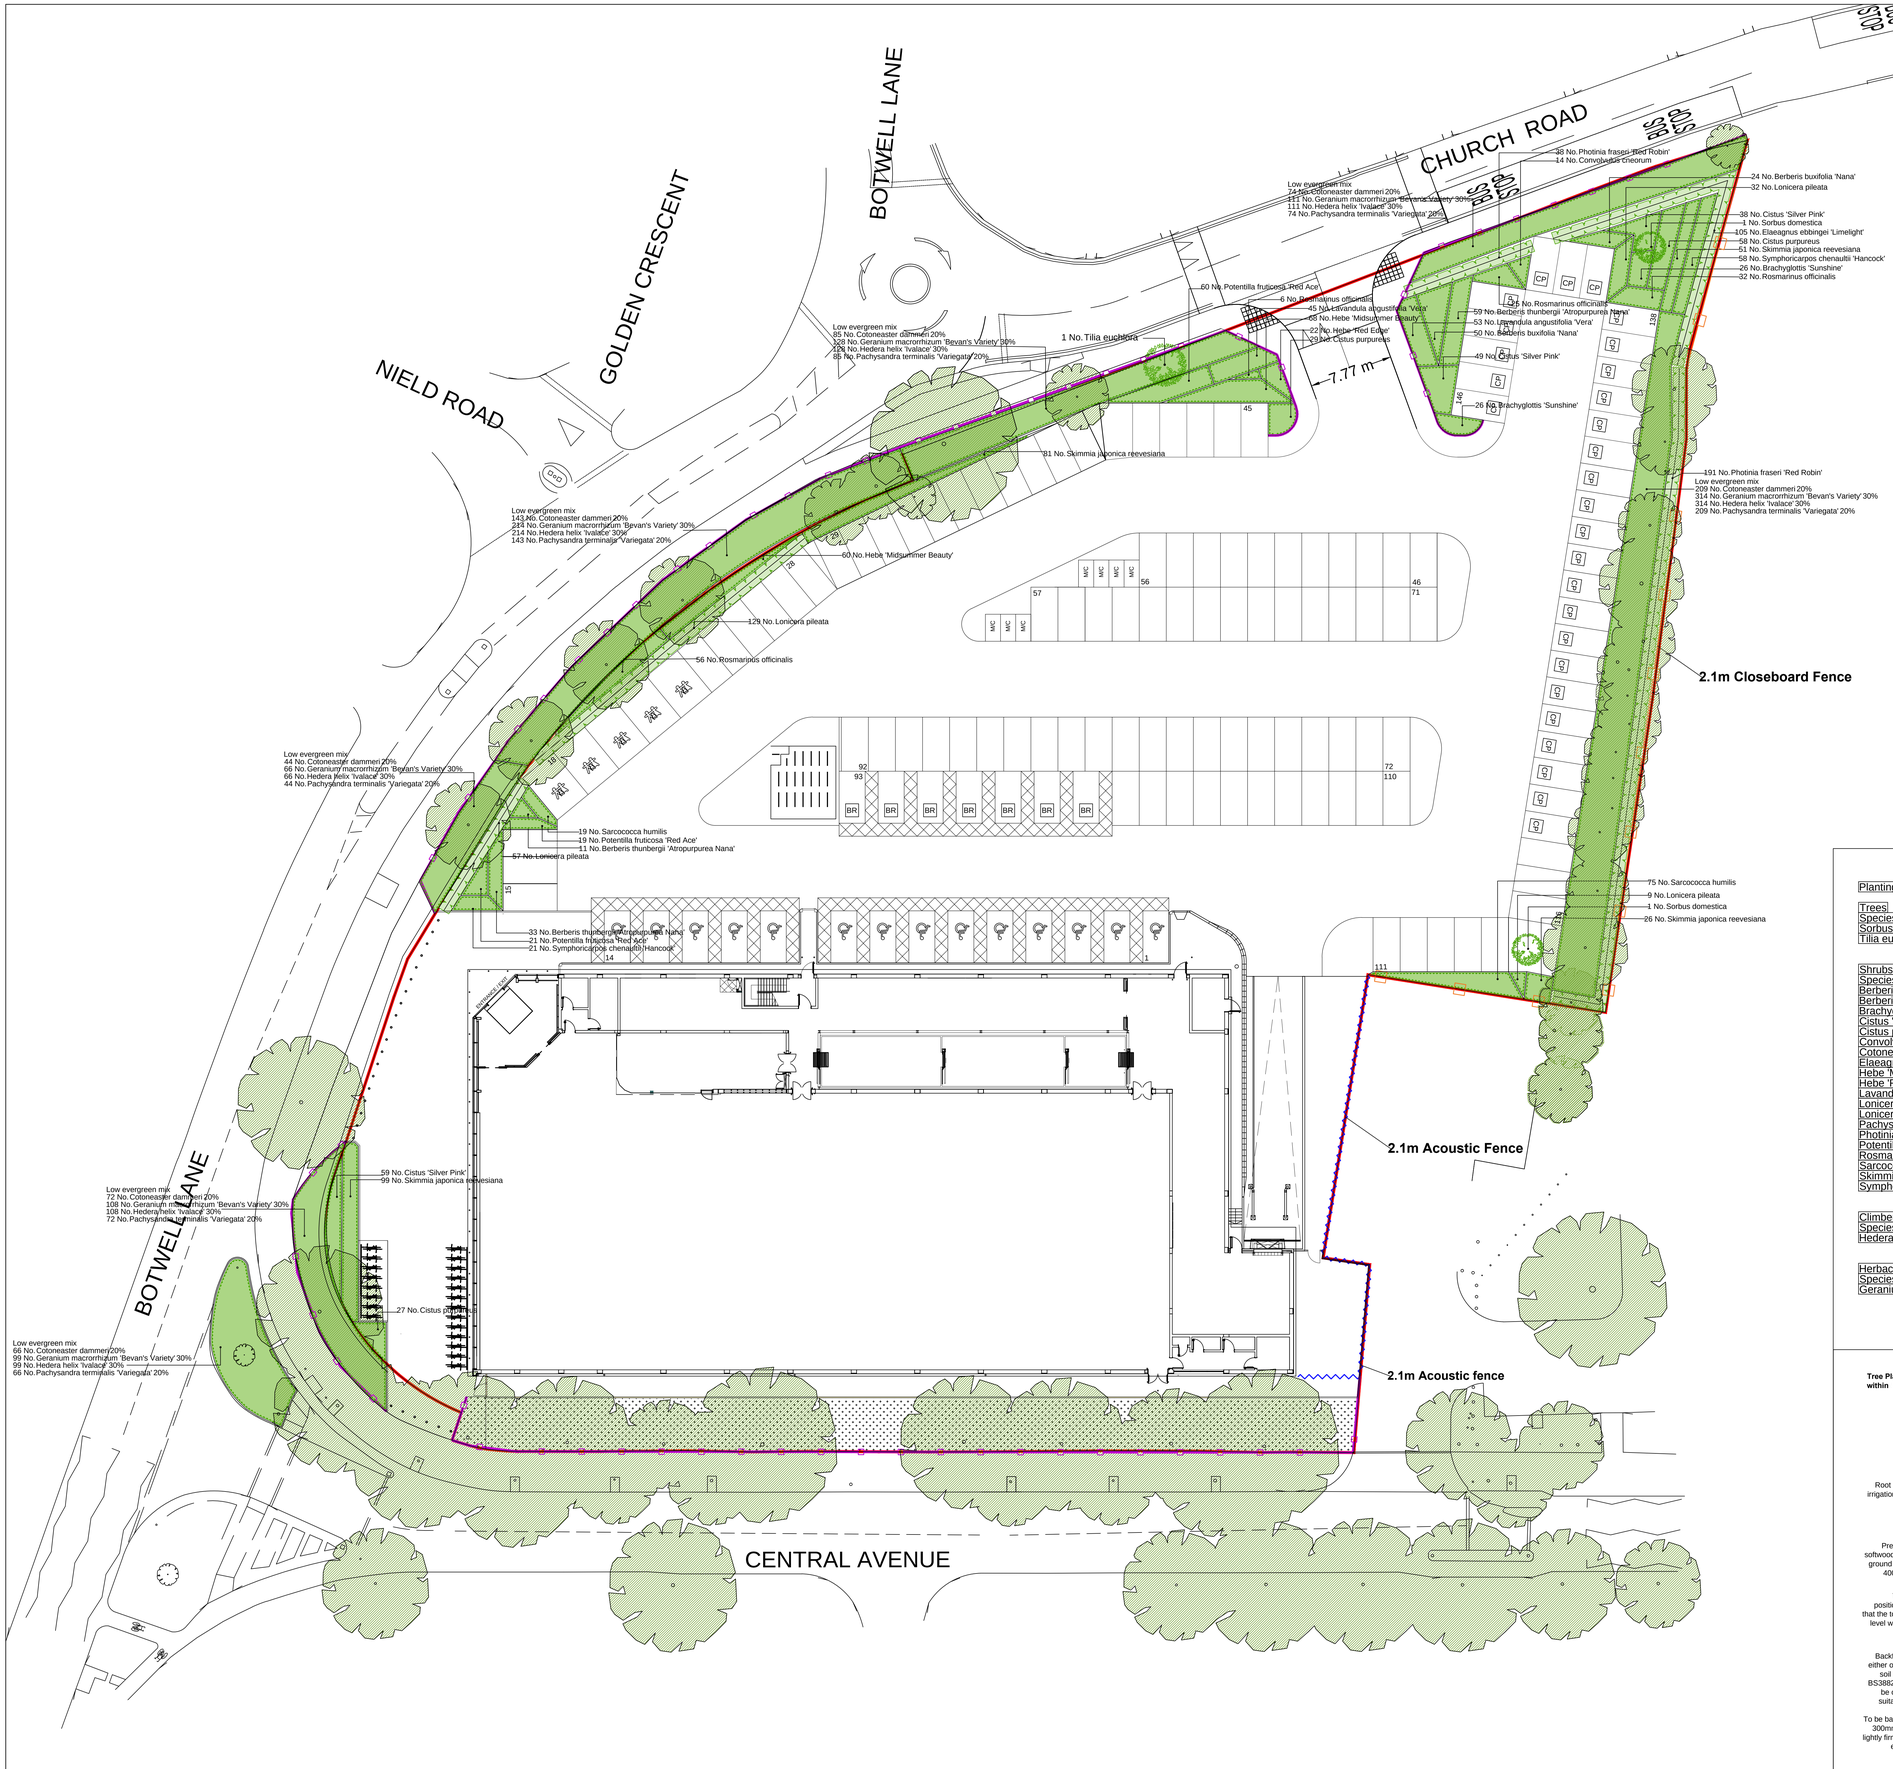

SPECIFICATION
Forestry Commission Practice note 8.
All native species should be of local stock. Native trees and shrubs certified as British Native plant stock.
All planting stock should comply with the Horticultural Trade Association National Plant specification.
All planting preparation, handling, planting & maintenance should be in accordance with CPSE Code for Handling and Establishing plants.
All trees and shrubs to comply with BS 3936 Part 1 1992, planted to BS 4043:1989 and BS 4428:1989.
All works generally, to comply with the written Soft Landscape Specification.
Topsoil incorporated into planting beds to be gently mounded towards the centre of each bed to allow for settlement.
On completion of planting the whole area of the shrub bed shall be mulched with 75mm consolidated thickness of medium textured decorative grade natural pine bark having first been prepared in accordance with the specification.
Free standing hedges shall have a 3 strand galvanised wire and tanalised softwood timber post fence, to BS 1722 Part 2:2000, erected along a line between the two rows of hedge plants.
All existing trees and hedges to be protected in accordance with BS5837:2012 for the duration of the construction period.

NOTE: DO NOT SCALE FROM DRAWING

Legend

- Existing trees to be retained and protected during construction
- Proposed tree planting within soft landscape.
- Proposed shrub planting to receive 75mm bark mulch after planting operations
- Proposed hedge planting to be planted in a double staggered row 300mm apart and at 500mm centres in each row.
- Existing ground to be left un-disturbed. Geotextile laid over existing grass and Bark Mulch installed to a min depth 50mm.
- Proposed 2.1m high Wooden Acoustic Fence and Gate.
- Proposed timber knee rail to be 300mm high.
- Proposed Closeboard timber fence to be 2.1m high.
- Proposed bollards to be Broxap Whitmore Recycled Plastic Bollard code BX69 5705-RT or similar approved to be installed to supplier specification as supplied by broxap.com. Tel 08448004085

Please note: Proposed planting areas outside the site boundary to be adopted by Lidl.

Planting Schedule

Trees

Species Name	Girth	Height	Density	Specification	No.
Sorbus domestica	12-14cm	4.0-4.5m	Counted	Selected Standard :Clear Stem 150-175 :3x :RB	2 No.
Tilia euchlora	14-16cm	4.0-5.0m	Counted	Clear Stem 150-175 :4x :RB :Extra Heavy Standard	1 No.

Shrubs

Species Name	Height	Pot Size	Specification	Density	No.
Berberis buxifolia 'Nana'	30-40cm	5L	Bushy :5 brks :C	4/m²	74 No.
Berberis thunbergii 'Atropurpurea Nana'	30-40cm	5L	Bushy :5 brks :C	4/m²	103 No.
Brachyglottis 'Sunshine'	30-40cm	5L	Bushy :5 brks :C	4/m²	52 No.
Cistus 'Silver Pink'	30-40cm	5L	Bushy :5 brks :C	4/m²	146 No.
Cistus purpureus	30-40cm	5L	Bushy :5 brks :C	4/m²	114 No.
Convolvulus cneorum	30-40cm	5L	Bushy :5 brks :C	4/m²	14 No.
Cotoneaster dammeri	10-15cm	3L	plant in groups of 5	5/m²	693 No.
Elaeagnus ebbingei 'Limelight'	60-80cm	5L	Bushy :3 brks :C	3/m	105 No.
Hebe 'Midsummer Beauty'	30-40cm	5L	Bushy :5 brks :C	4/m²	128 No.
Hebe 'Red Edge'	30-40cm	5L	Bushy :5 brks :C	4/m²	22 No.
Lavandula angustifolia 'Vera'	30-40cm	5L	Bushy :5 brks :C	4/m²	98 No.
Lonicera pileata	30-40cm	5L	Bushy :5 brks :C	4/m	186 No.
Lonicera pileata	30-40cm	5L	Bushy :5 brks :C	4/m²	41 No.
Pachysandra terminalis 'Variegata'	10-15cm	3L	plant in groups of 5	5/m²	693 No.
Photinia fraseri 'Red Robin'	60-80cm	5L	Bushy :3 brks :C	3/m	229 No.
Potentilla fruticosa 'Red Ace'	30-40cm	5L	Bushy :5 brks :C	4/m²	100 No.
Rosmarinus officinalis	30-40cm	5L	Bushy :5 brks :C	4/m²	119 No.
Sarcococca humilis	30-40cm	5L	Bushy :5 brks :C	4/m²	94 No.
Skimmia japonica reevesiana	30-40cm	5L	Bushy :5 brks :C	4/m²	257 No.
Symphoricarpos chenaultii 'Hancock'	30-40cm	3L	Bushy :5 brks :C	4/m²	79 No.

Climbers

Species Name	Height	Pot Size	Specification	Density	No.
Hedera helix 'Ivalace'		3L	plant in groups of 5	5/m²	1040 No.

Herbaceous

Species Name	Height	Pot Size	Specification	Density	No.
Geranium macrorrhizum 'Bevan's Variety'		3L	plant in groups of 5	5/m²	1040 No.

Tree Planting Pit Detail within Soft Landscape

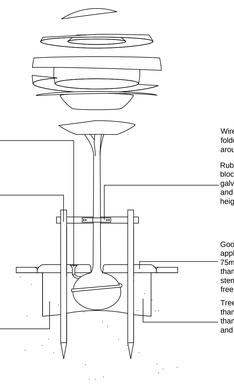

All components as supplied from GreenBlue Urban or similar and approved

Rev	Date	Details	Drawn
N	04.11.15	Layout Change	RC
M	05.08.15	Client Comments	JNT
L	30.07.15	Layout Change	JNT
K	23.06.15	Layout Change	JNT
J	4 11 14	Acoustic fence Added	JC
I	23 10 14	Licence agreement land extended	JC

ACD
Ecology
Archaeology
Arboriculture
Landscape Architecture

ACD Landscape Architect & ACD Ecology & ACD Archaeology
Rodbourne Rail Business Centre, Grange Lane,
Malmesbury, SN16 0ES
Tel: 01666 825646

ACD Arboriculture
Courtyard House, Mill Lane, Godalming, GU7 1EY
Tel: 01483 425714

ACD (Landscape Architects) Southampton
12 Southgate Street, winchester, SO23 9EF
Tel: 01965 855604

www.acdlandscape.co.uk

scheme: Botwell Lane, Hayes

client: LIDL UK
drawing: Landscape Proposals
date: June 2015
scale: 1:200@A0
drawing no: LIDL18911-11N
drawn: JNT checked: JC

Copyright of ACD Landscape Architects Ltd. All rights described in Chapter IV of the Copyright, Designs and Patents Act 1988 have been generally asserted: 2011. Copyright of this plan remains with ACD until all fees have been paid in full.