


PLAN

CYCLE STORE

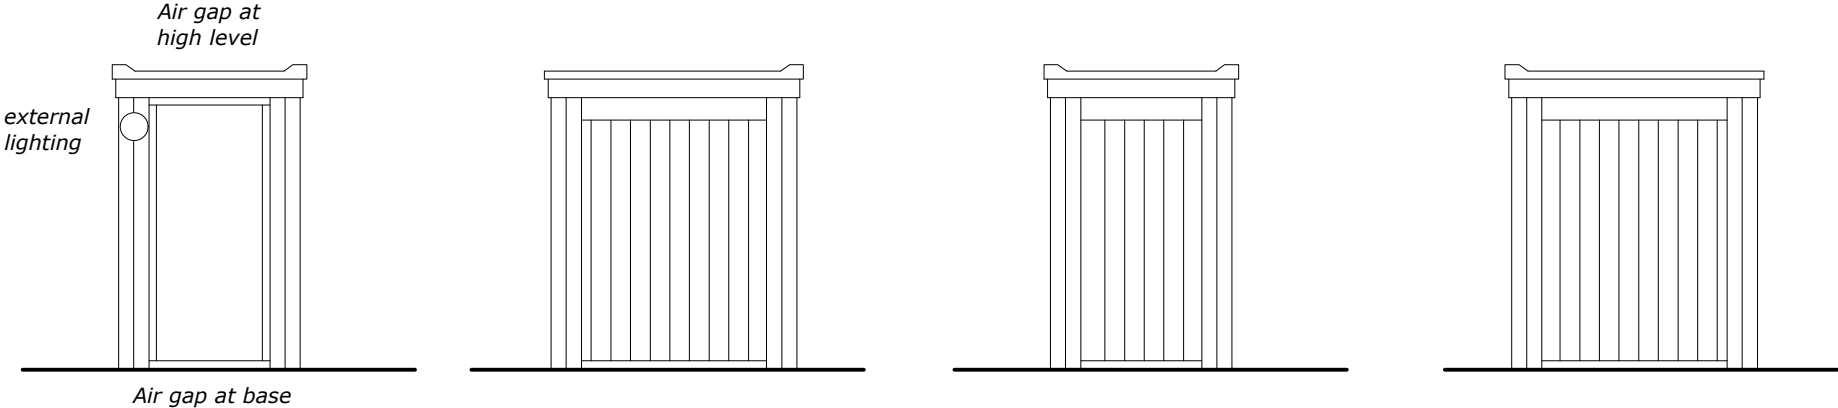

BRIARWOOD DRIVE , NORTHWOOD ,
MIDDLESEX.

W J Macleod
ARCHITECT
70b High Street Northwood Middlesex HA8 1BL
phone: 01923 840600

Drawing Number	21/3515/3	Revision
Date	20-5-21	
Scale	1:50@A4	