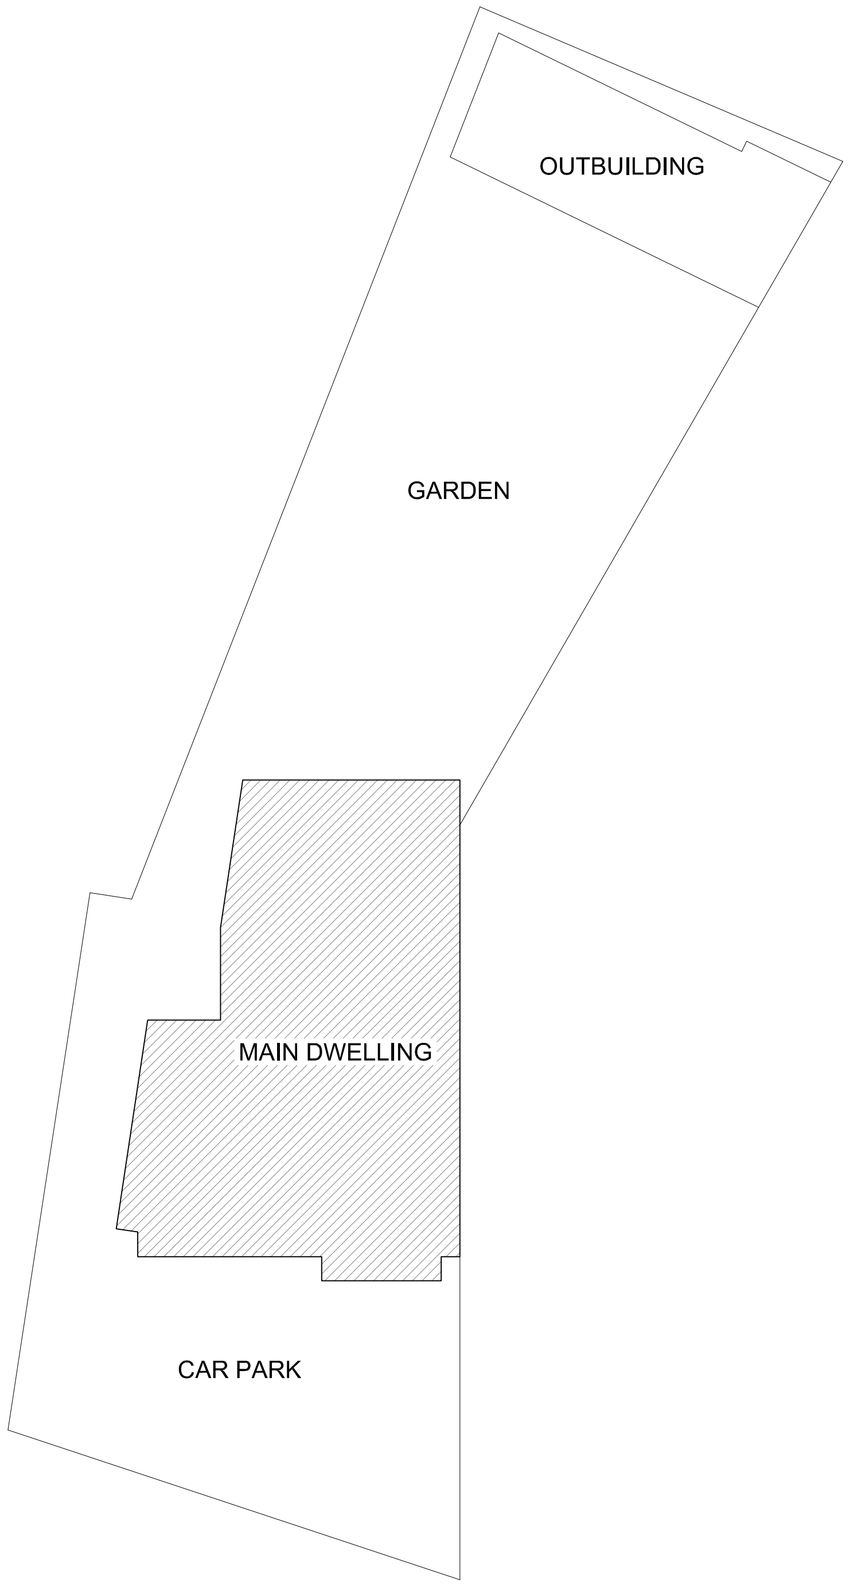

EXISTING SITE PLAN
SCALE 1:100@A1

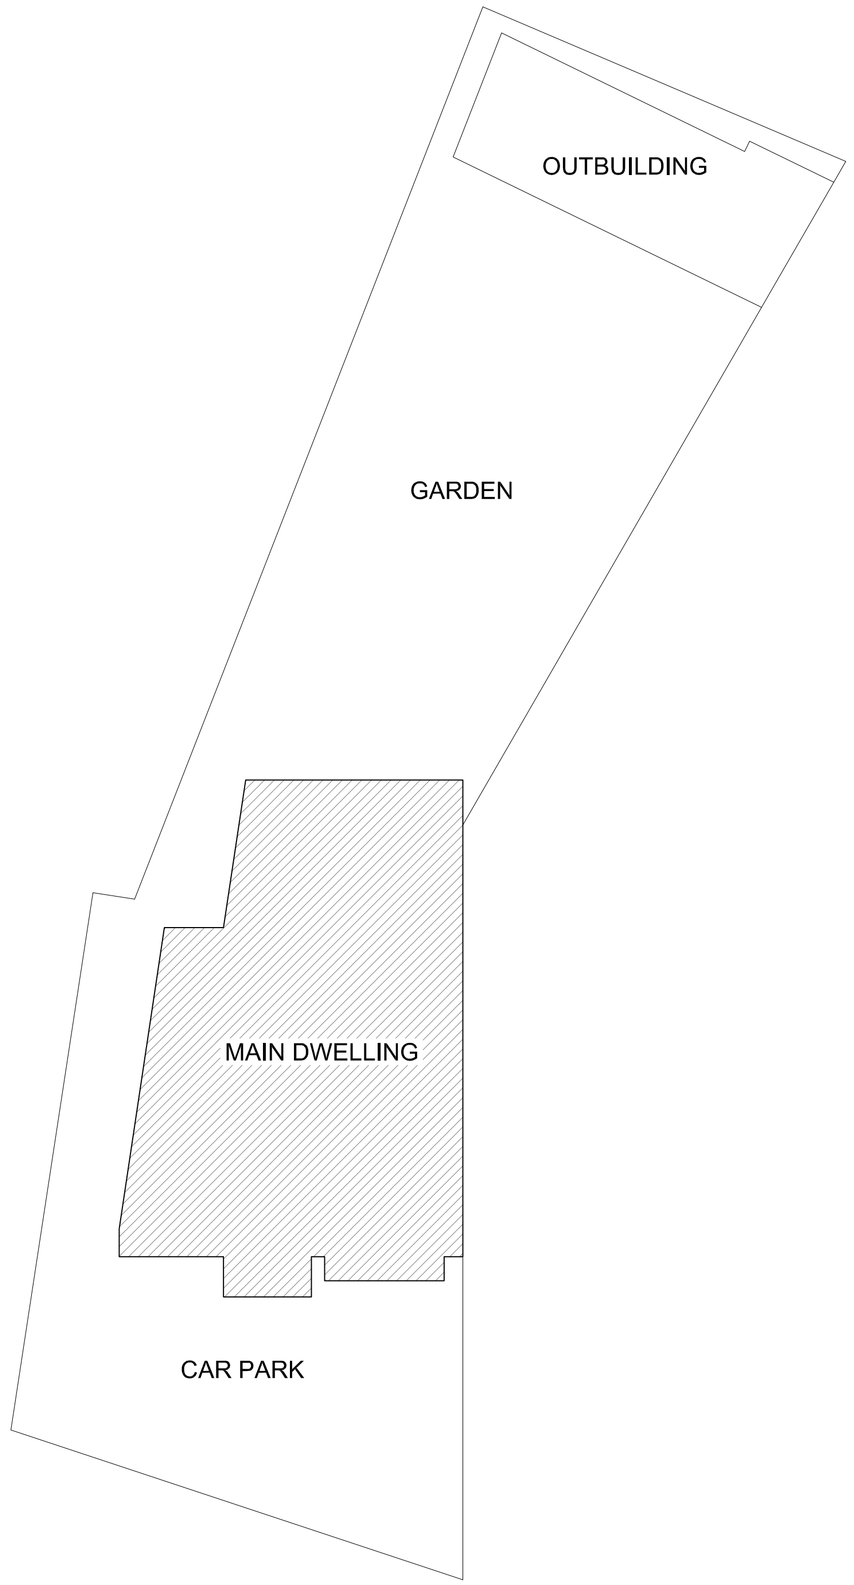

PROPOSED SITE PLAN
SCALE 1:100@A1

230

NOTES:

JOB
61 Hayes End Drive UB4 8HD

TITLE
EXISTING & PROPOSED SITE PLANS

DATE March 2023	DRAWN SMTN
SCALE 1:100 @ A1	CHECKED

STAGE
PLANNING

DRAWING NR
230/PP/010

DOTS
Architectural Services Ltd
from survey to planning to construction