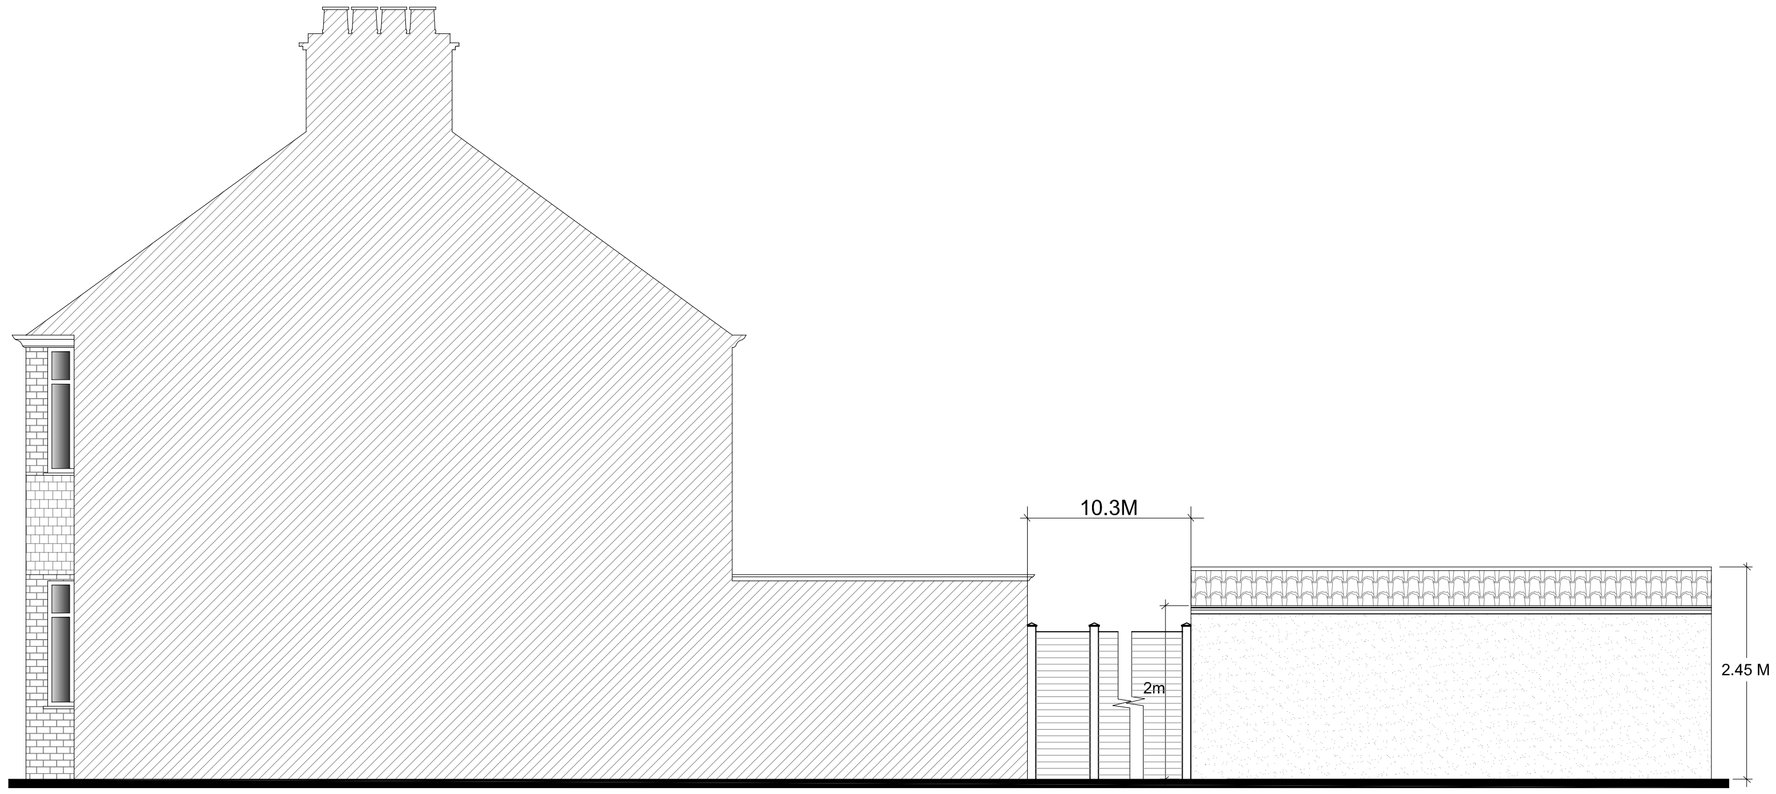

EXISTING NORTH (FLANK) ELEVATION (MAIN DWELLING)
SCALE 1:50@A1

PROPOSED NORTH ELEVATION (OUTBUILDING)
SCALE 1:50@A1

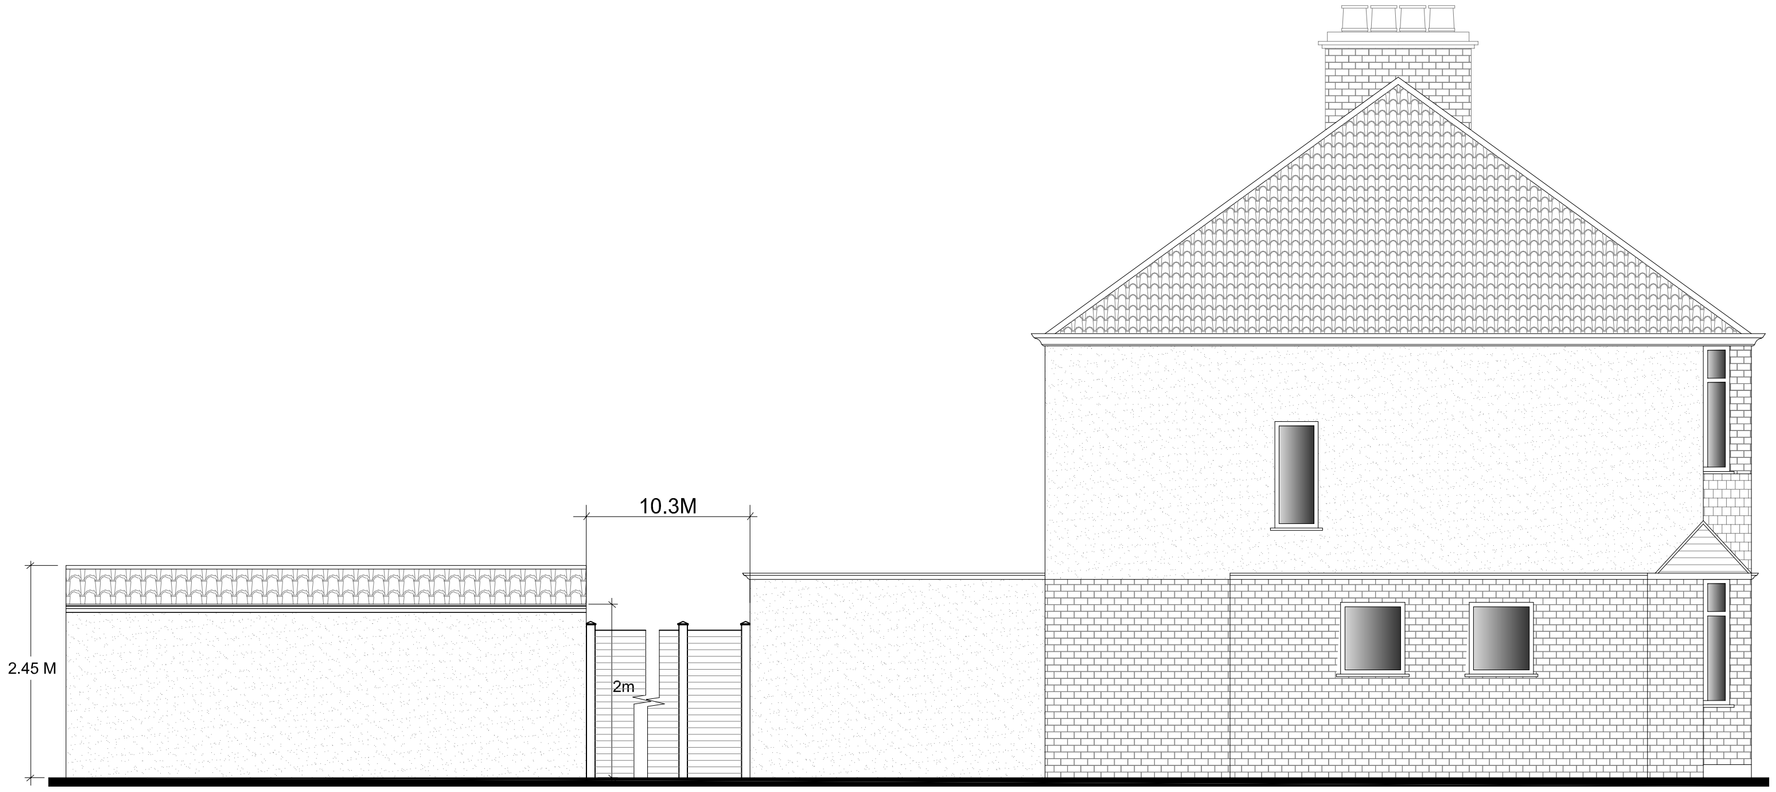

PROPOSED SOUTH ELEVATION (OUT BUILDING)
SCALE 1:50@A1

EXISTING SOUTH ELEVATION (MAIN DWELLING)
SCALE 1:50@A1

230

NOTES:

JOB
61 Hayes End Drive UB4 8HD

TITLE
EXISTING & PROPOSED ELEVATIONS

DATE March 2023	DRAWN SMTN
SCALE 1:50 @ A1	CHECKED

STAGE
PLANNING

DRAWING NR
230/PP/008

DOTS
Architectural Services Ltd
from survey to planning to construction