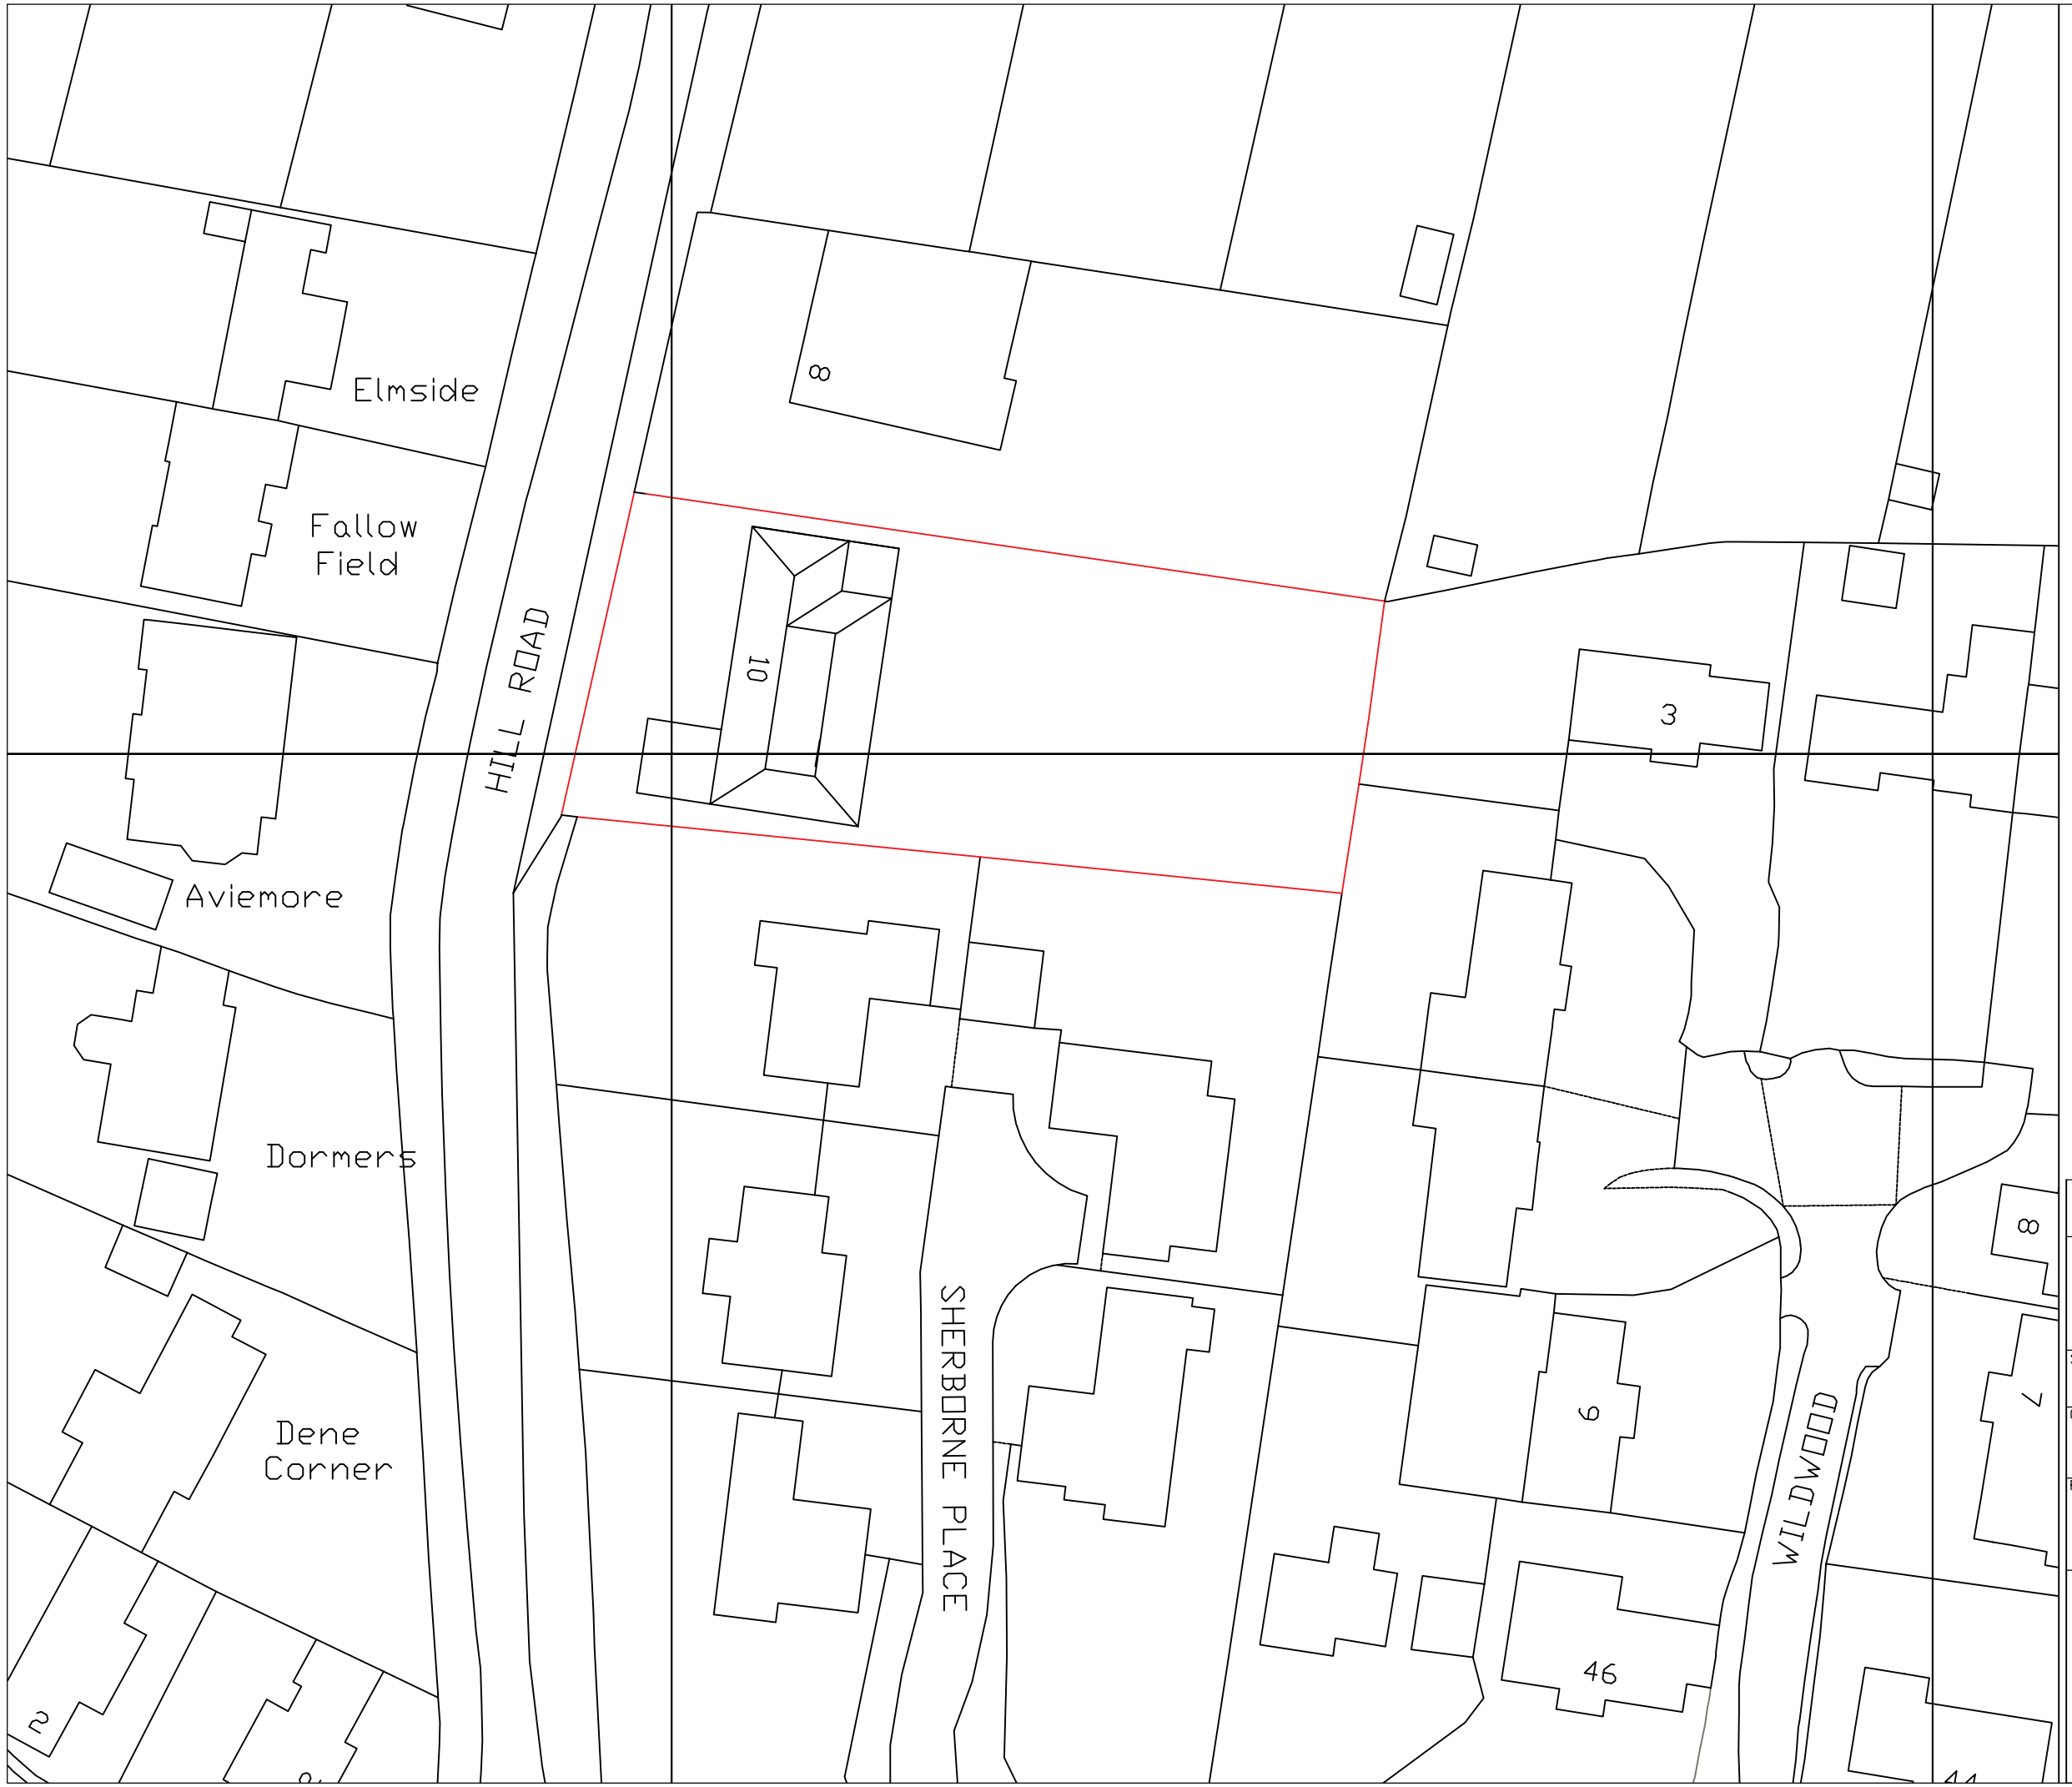


Ref.	Date	Revision	Preliminary Drawing
	Oct' 17		

Proposed Block Plan

Drg. No. BP-P01

Rev.

Job No. 217189

Scale 1:500 @ A3

Drn. By *R.D.*

Chkd. By *M.F.*

Client

Kam.

Project

Five Rivers, Northwood.

FIDLER ASSOCIATES
STRUCTURAL ENGINEERS, SURVEYORS
& PROJECT MANAGERS
31 Hillside Road, Northwood, Middx HA6 1PY
Tel : 01923 840482 Fax : 01923 840483
Email : mikefidler@blueyonder.co.uk