
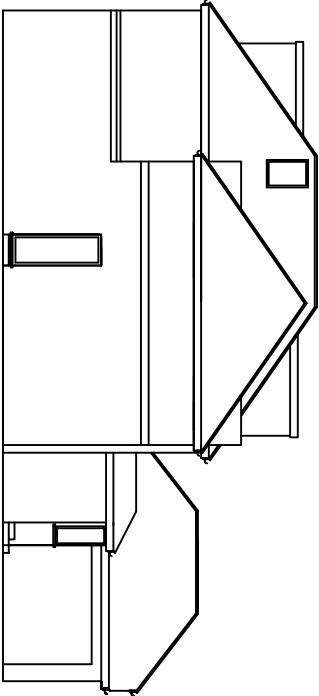


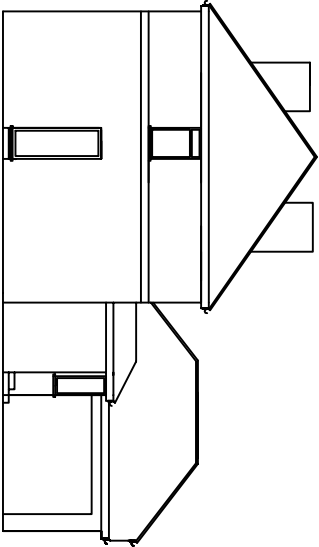

Existing

Proposed

Ref.		Date	Revision		Preliminary Drawing		
		Oct 17					
Existing & Proposed Side 1 Elevation						Dwg. No.	Rev.
						P006	J
Scale 1:200 @ A3				Drawn By R.D.		Job No.	
				Chkd. By M.F.		217189	
Client Kam.							
Project Five Rivers, Northwood.							
FIDLER ASSOCIATES STRUCTURAL ENGINEERS, SURVEYORS & PROJECT MANAGERS 31 Hillside Road, Northwood, Middx HA6 1PY Tel : 01923 840482 Fax : 01923 840483 Email : mikedfider@blueyonder.co.uk							