


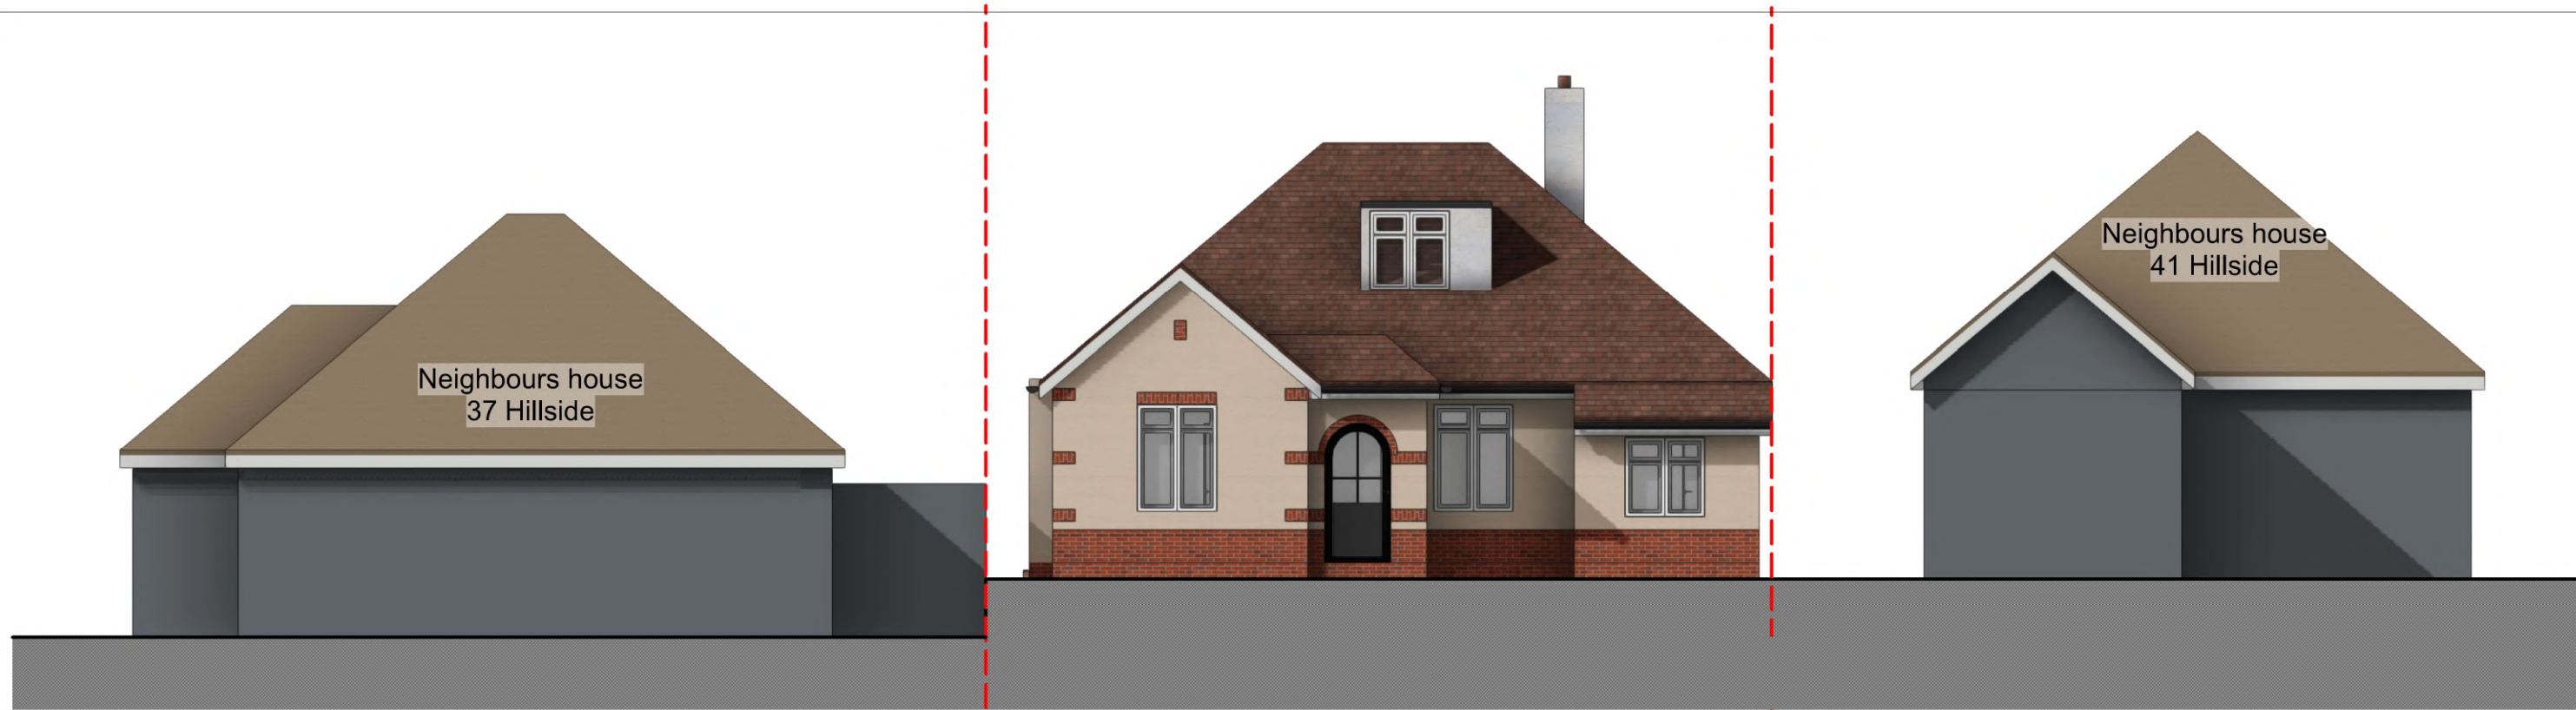

Materials


- Roof - Dark Red/brown roof tiles
- Walls - Front/Side - White render
Rear - Facing brickwork

- Windows - White UPVc
- Doors - White UPVc
- RWP & Gutters - Black UPVc



This application seeks to add to an already approved gable end and rear dormer application under certificate of lawfulness
REF - 19664/APP/2023/3123

02 EXG ELEV REAR
Scale: 1:100

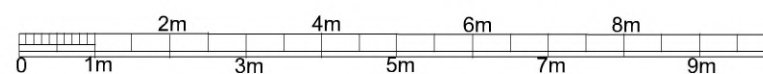

scale - 1 : 100 @ A3

Purpose - Pre planning application

© SSK architects owns the copyright of this drawing which must not be reproduced in whole or part without the written permission.	PROJECT: 39 Hillside Road, HA6 1PY	DATE: 05/03/2024
	DWG NO: EXG ELEV 07	REVISION:



tel : 0796 222 3141
email : sandeep@sskarchitects.co.uk

EXISTING