




1 **01 EXG ELEV SIDE**
Scale: 1:100

Materials

- Roof - Dark Red/brown roof tiles
- Walls - Front/Side - White render
Rear - Facing brickwork

- Windows - White UPVc
- Doors - White UPVc
- RWP & Gutters - Black UPVc

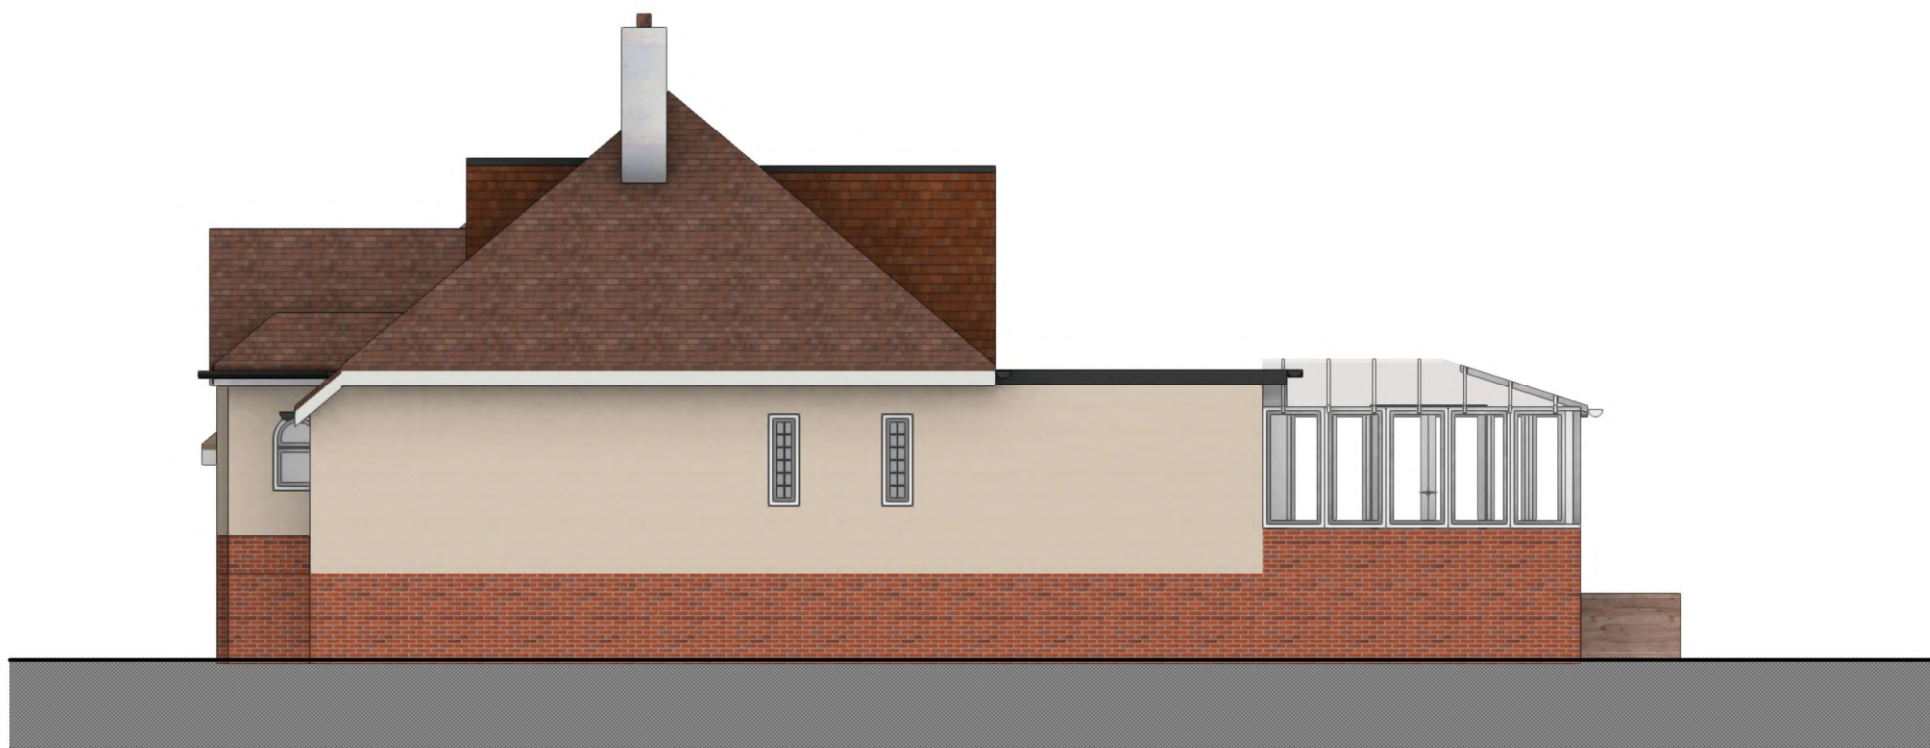


02 **02 EXG ELEV SIDE**
Scale: 1:100

This application seeks to add to an already approved gable end and rear dormer application under certificate of lawfulness
REF - 19664/APP/2023/3123



tel : 0796 222 3141
email : sandeep@sskarchitects.co.uk

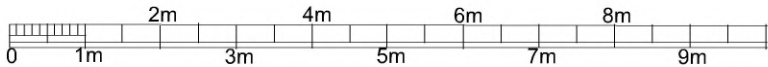

scale - 1 : 100 @ A3

Purpose - Pre planning application

All dimensions to be checked on site. All omissions & discrepancies to be reported to the designer. © SSK architects owns the copyright of this drawing which must not be reproduced in whole or part without the written permission.	PROJECT: 39 Hillside Road, HA6 1PY	DATE: 05/03/2024
	DWG NO: EXG ELEV	REVISION: 08

EXISTING