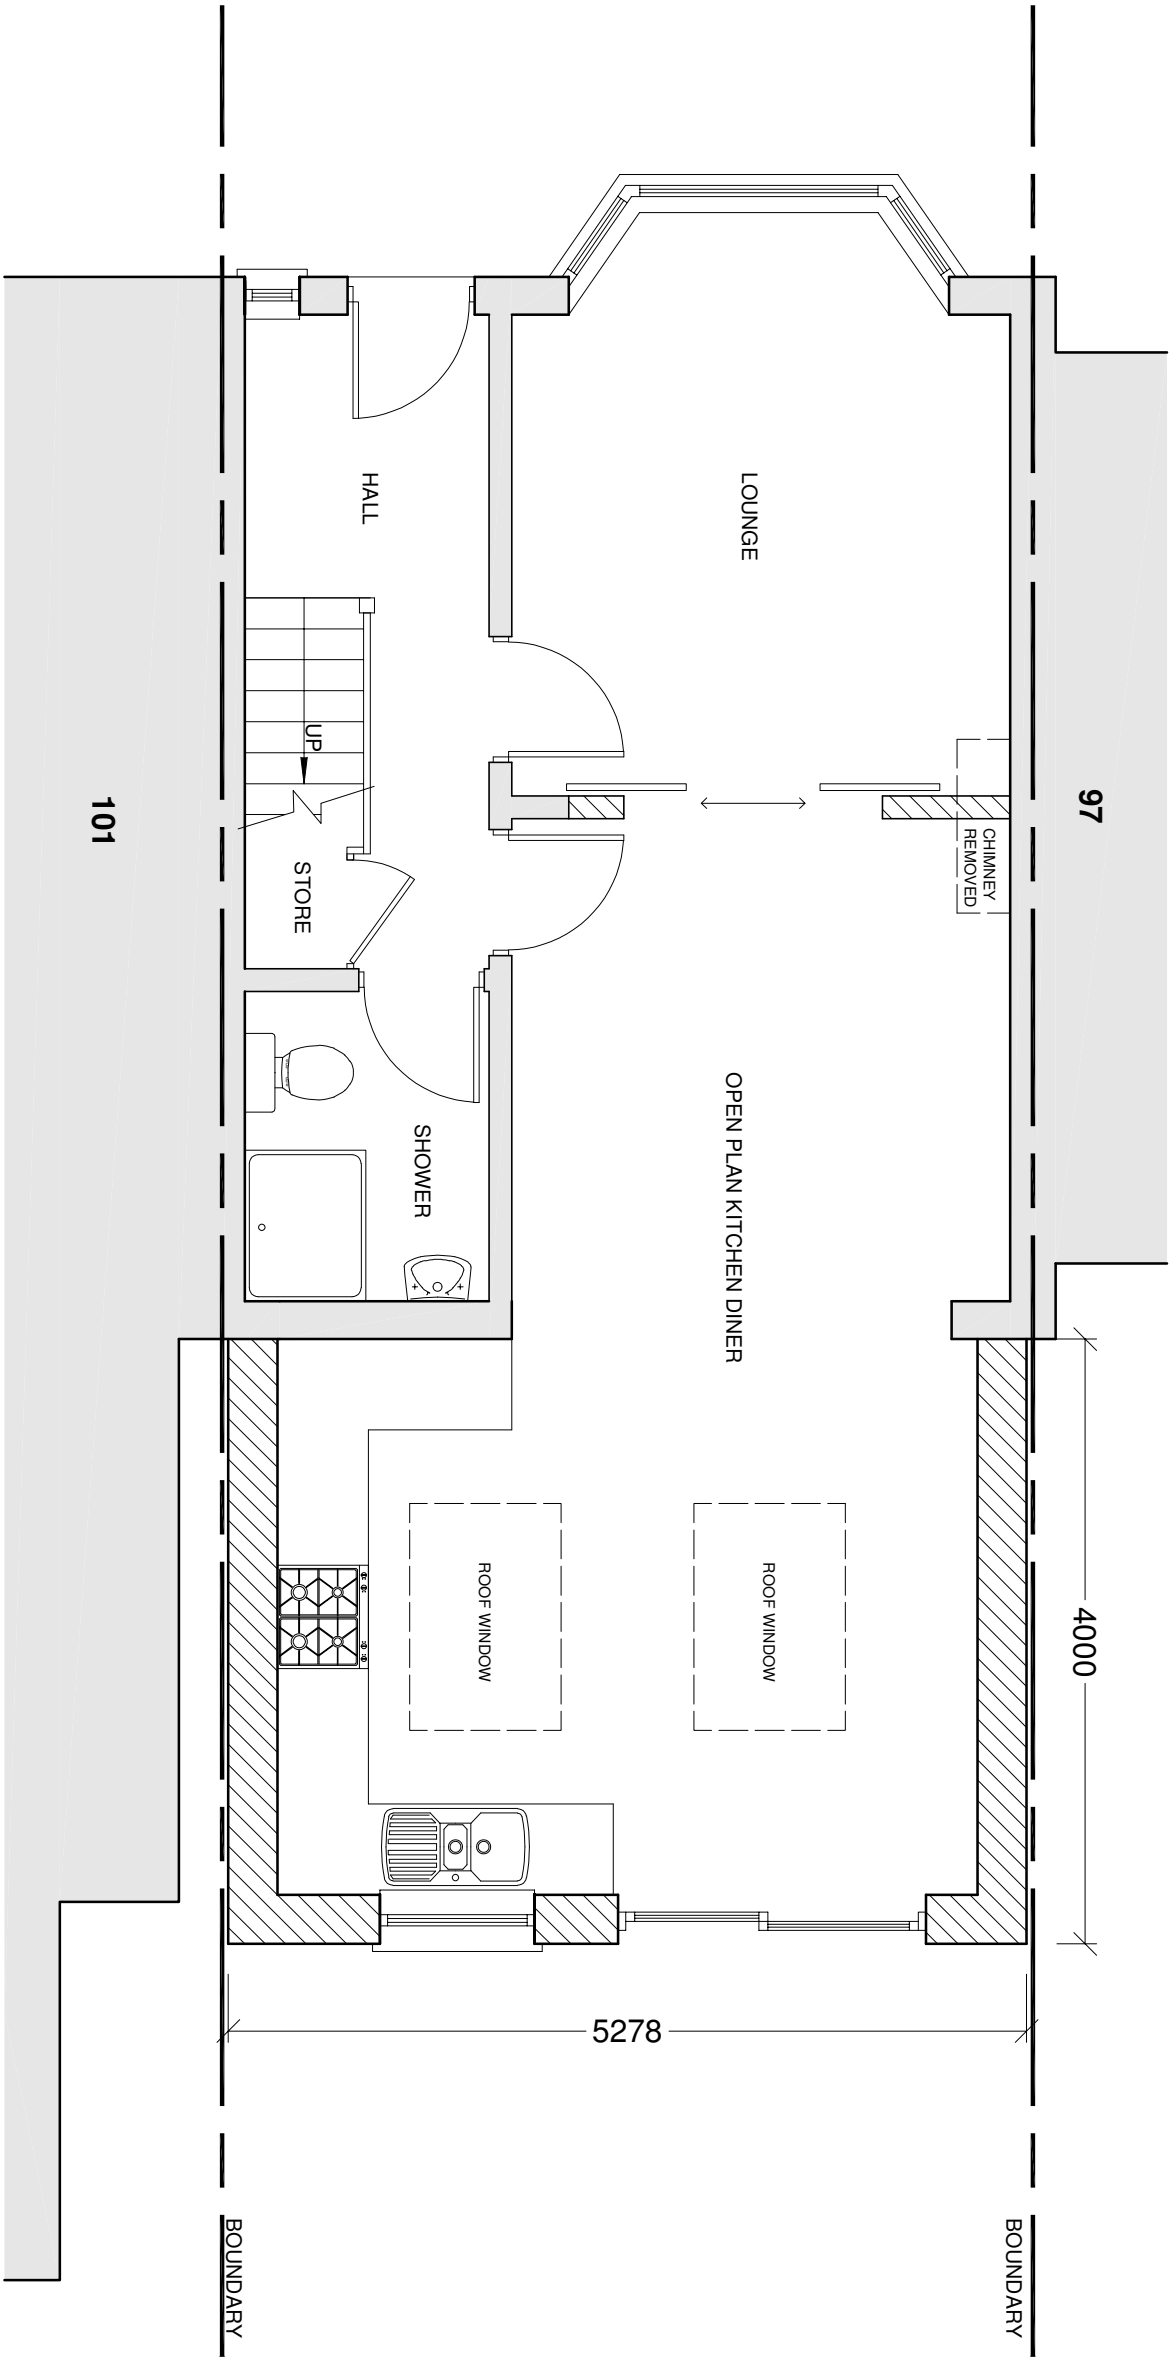


NOTES

SEP 2026 A

AMENDMENTS

DATE REV.

Dimensions, areas and levels shown are only approximate and subject to site survey. All dimensions are to be rounded up. If any dimensions are shown in brackets, they are for reference only and are not to be used for construction. The drawing is to be used for reference only and is not to be used for construction.



bernard murray design
chartered architect

76 BRIDGE ROAD, UXBRIDGE, MIDDLESEX UB8 3QW
TEL: 01898 471714 EMAIL: B.MURRAY@BERNARDMURRAYDESIGN.CO.UK

PROJECT
99 LYNHURST CRESCENT
UXBRIDGE
UB10 9EQ

CLIENT
JAITA MUKHERJEE

DRAWING
PROPOSED GROUND FLOOR
PLAN

SCALE	1:50 @ A3	DRAWING NUMBER	REV.
DATE	AUG 2026	1266-6	A
DRAWN	BM		