



PLANNING DRAWING

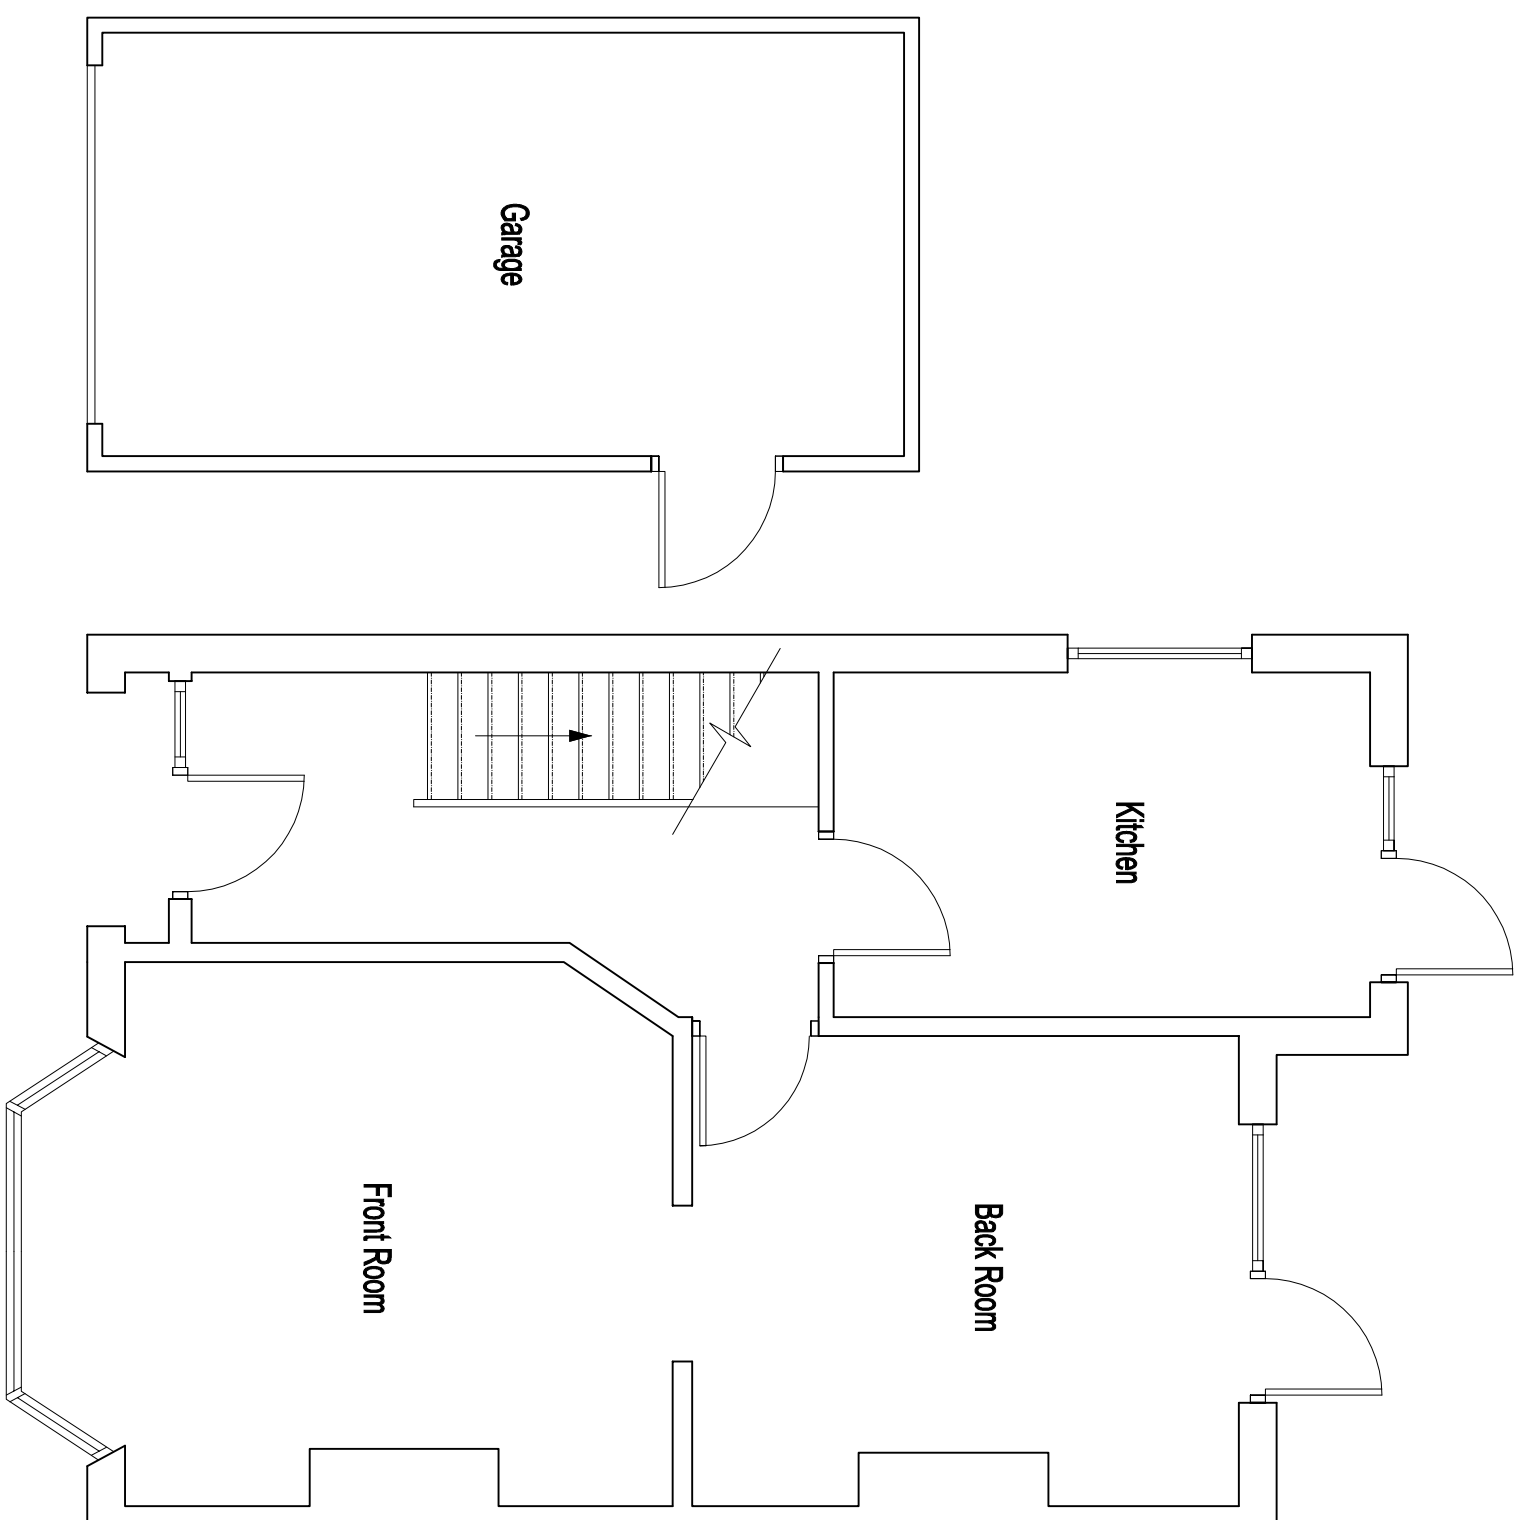

EXISTING GROUND FLOOR LAYOUT

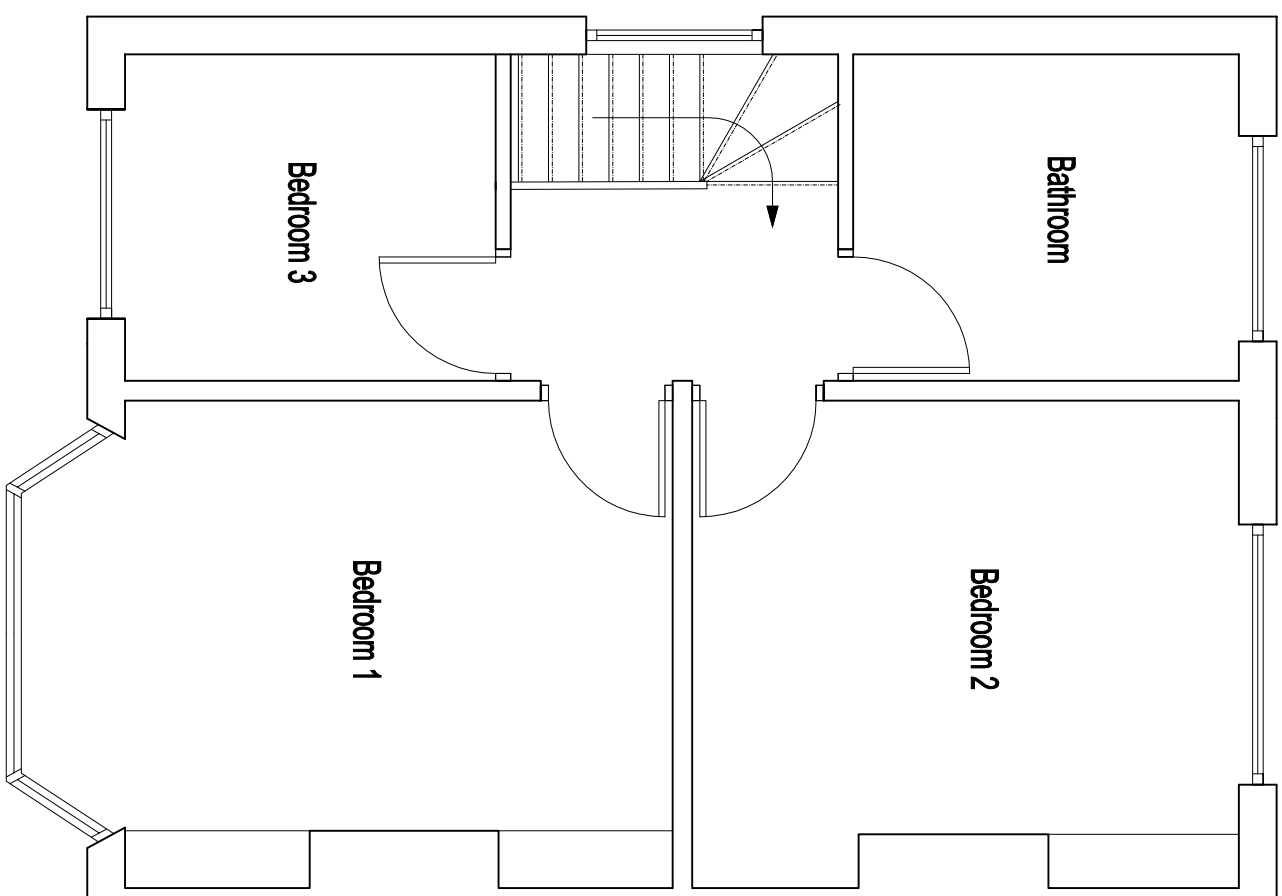

EXISTING FIRST FLOOR LAYOUT

COPYRIGHT ©

Details of this drawing are the copyright of PPM Services and must not be reproduced or copied without prior written consent. Do not scale from this drawing. Any errors or omissions are to be reported to the contractor and corrected immediately, in proposed and junction alterations subject to a highway engineer's detailed design. Removal of any existing tree and landscaping areas subject to negotiations with Local Authority Planning Dept. and other statutory controls. All drawings to be read in conjunction with structural engineers drawings and other related drawings and consultant drawings and other relevant design information. Where data arises, seek additional information.

Project		24 Gordon Road, West Drayton, UB7 8AH.	
Title		Single storey side/rear extension	
Original Scale		1:50	
Drawn	JSL	Checked	JSL
Date	NOV 14	Date	
Drawing Number		TTP1911201502	
Rev			