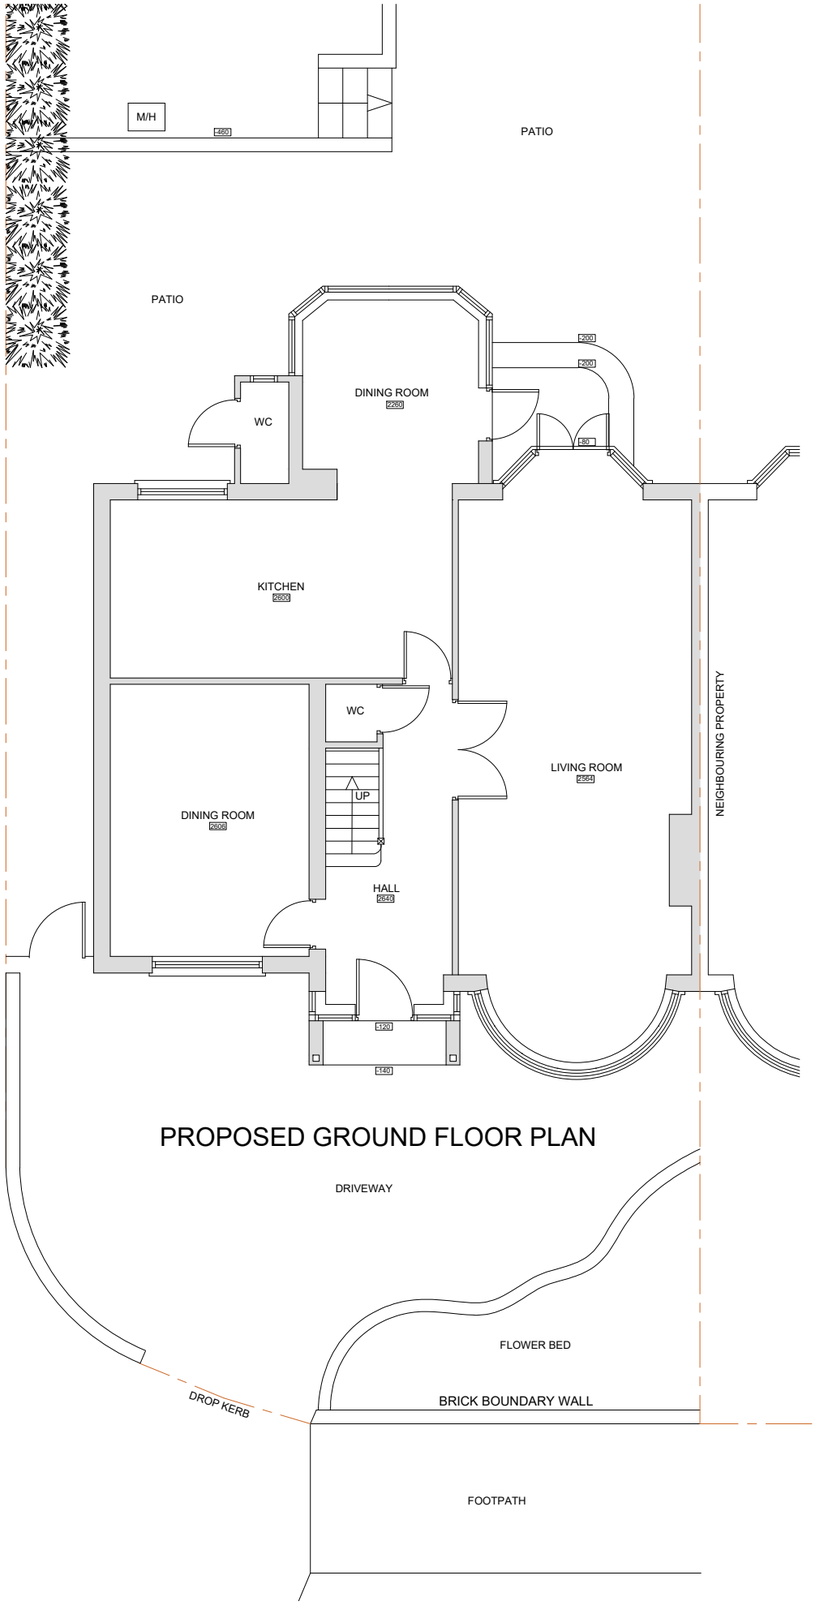

PROPOSED GROUND FLOOR PLAN

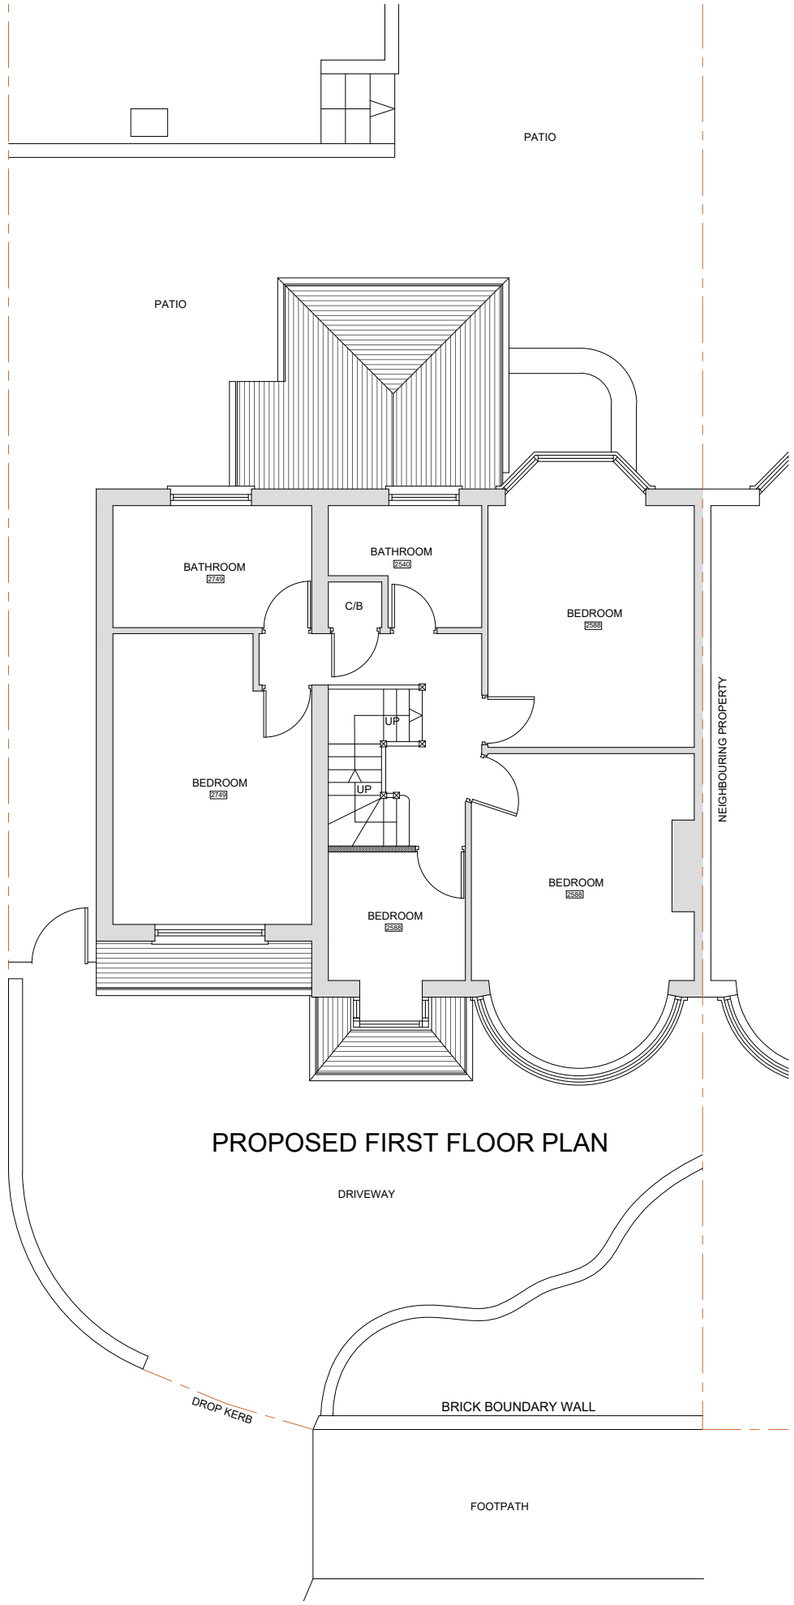

PROPOSED FIRST FLOOR PLAN

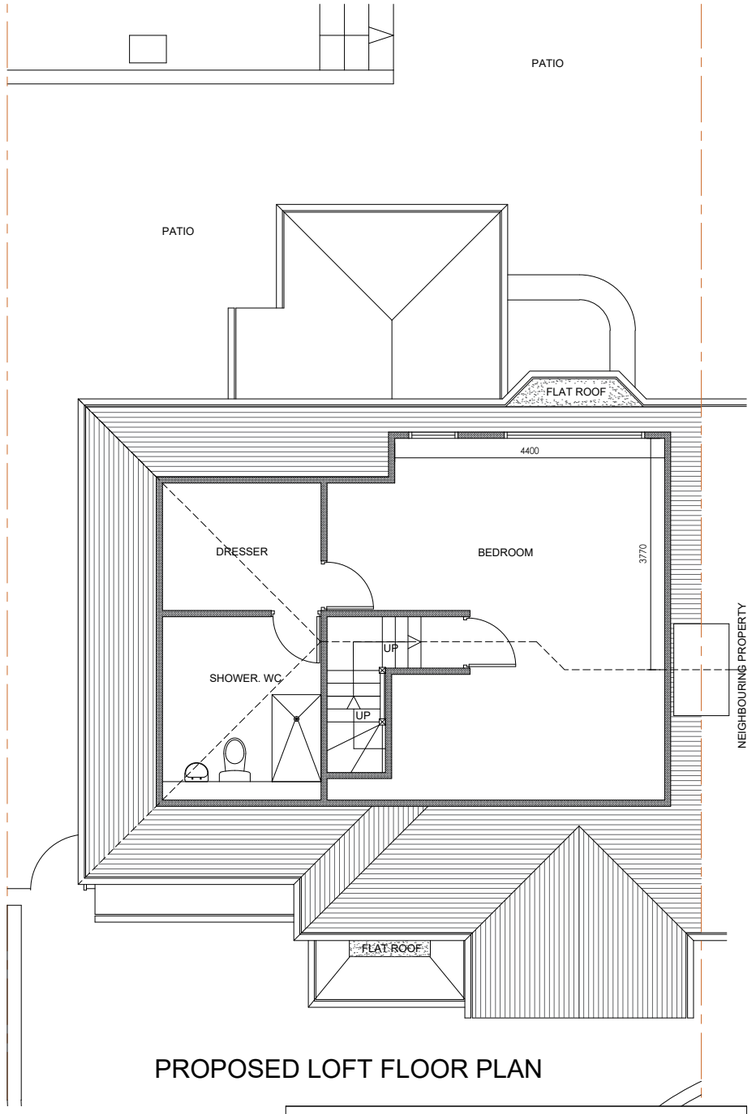

PROPOSED LOFT FLOOR PLAN

1:100

2m 0 2m 4m 6m 8m 10m

Client	**MR SHIEL PATEL**
	LONDON INTERIORS **UNIT 8** **BOWMAN TRADING ESTATE** **WESTMORELAND ROAD** **LONDON NW9 9RL**
Project	**32 ST.MARGARETS ROAD** **RUISLIP** **HA4 7NU**
Drawing Title	**PROPOSED FLOOR PLANS**
Drawing No	**PR24-064c** Rev.

Drawn By:	Scale:	Date:
BD	**1/100**	**19/05/2025**