EXISTING FRONT ELEVATION

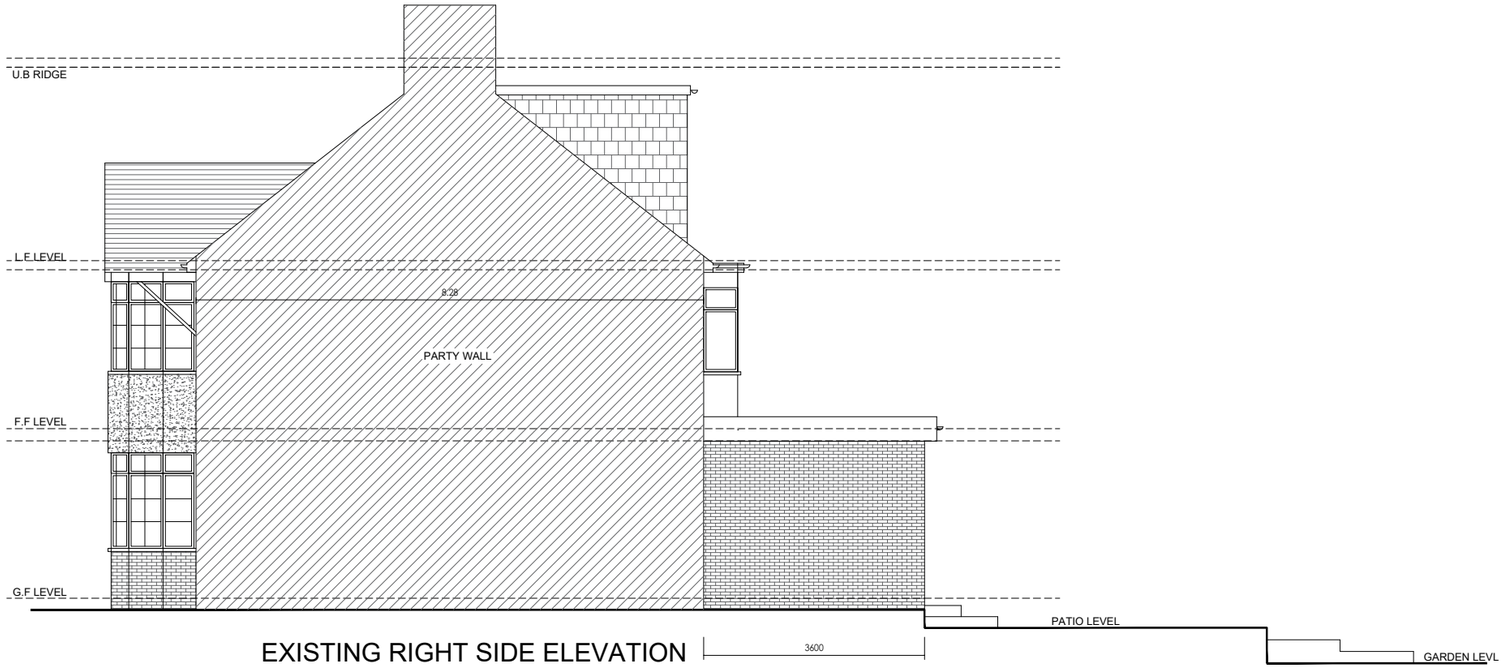

EXISTING RIGHT SIDE ELEVATION

EXISTING REAR ELEVATION

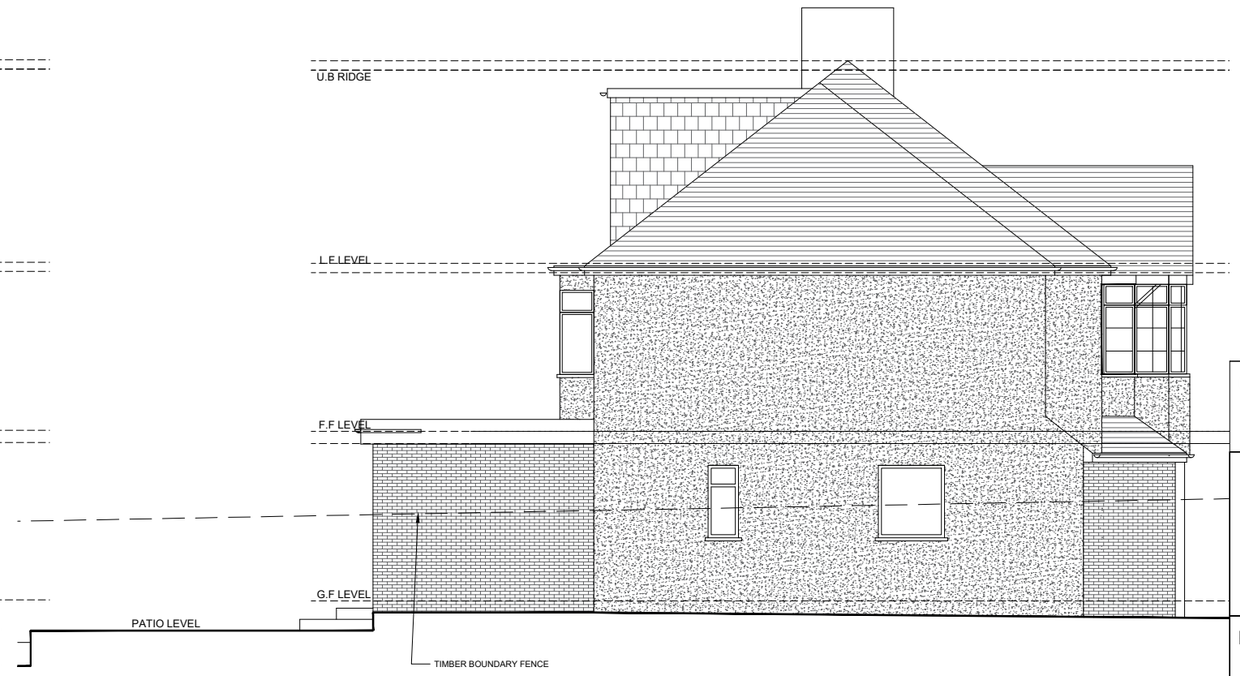

EXISTING LEFT SIDE ELEVATION

1:100

2m 0 2m 4m 6m 8m 10m

Client	MR SHIEL PATEL
	LONDON INTERIORS UNIT 8 BOWMAN TRADING ESTATE WESTMORELAND ROAD LONDON NW9 9RL
Project	32 ST.MARGARETS ROAD RUISLIP HA4 7NU
Drawing Title	EXISTING ELEVATIONS
Drawing No	PR26-049d — Rev. 02

Drawn By:	Scale:	Date:
BD	1/100	01/08/2026