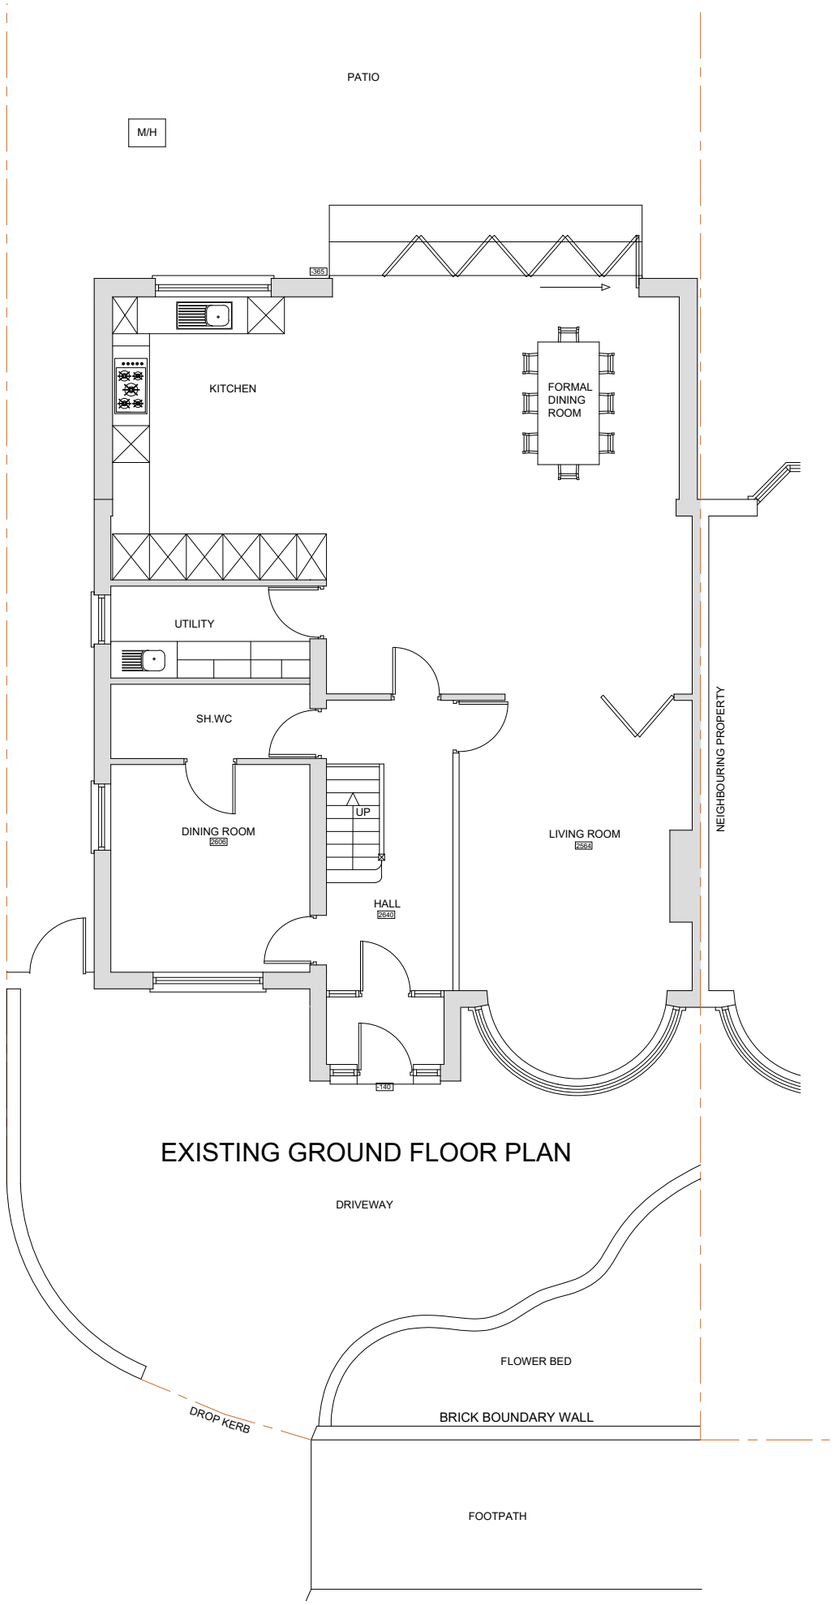

EXISTING GROUND FLOOR PLAN

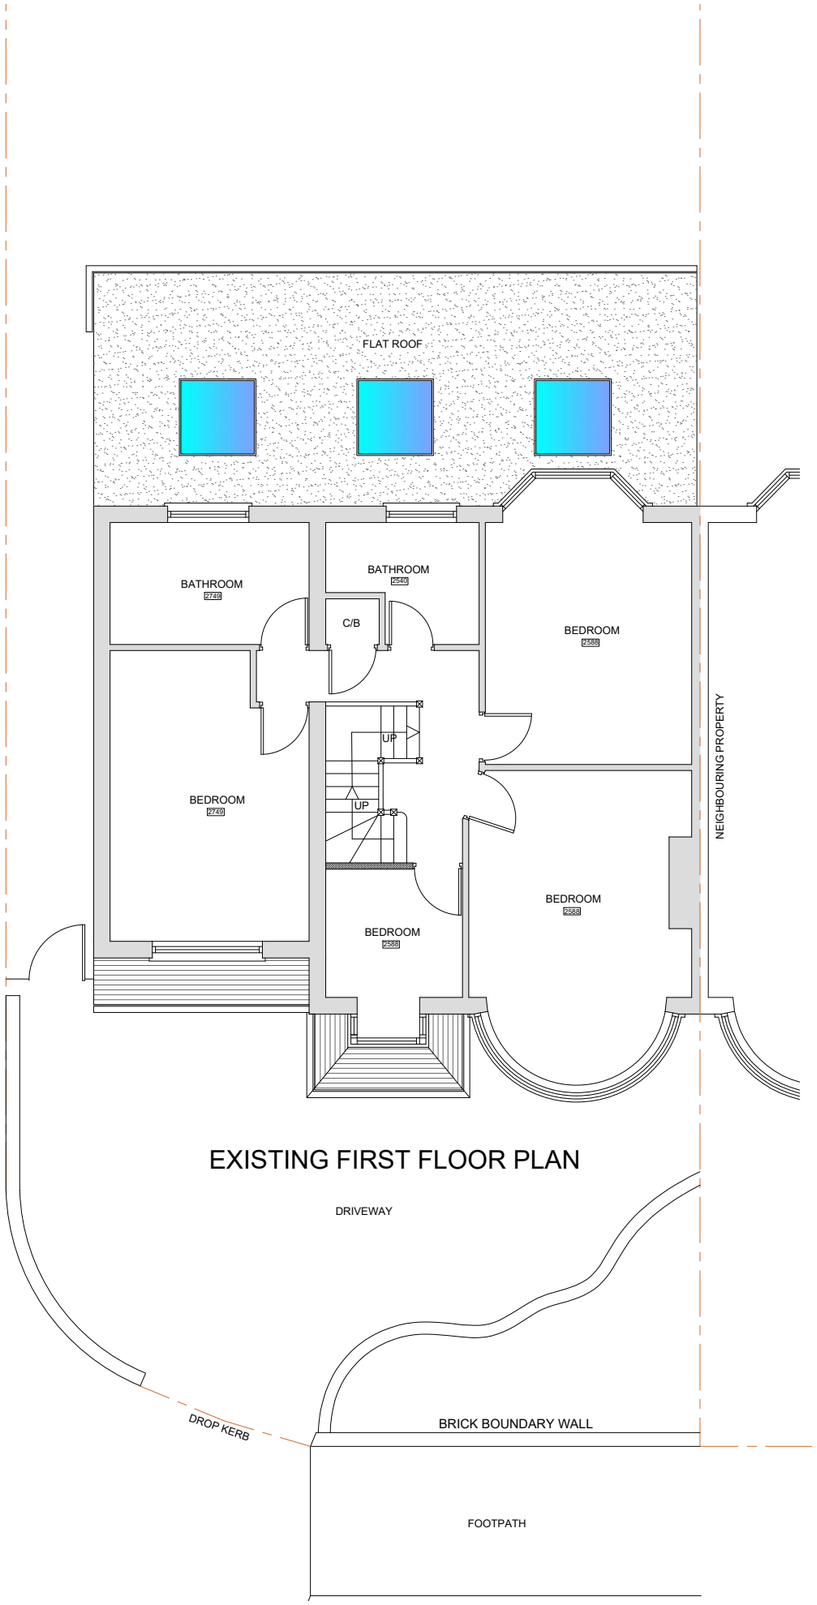

EXISTING FIRST FLOOR PLAN

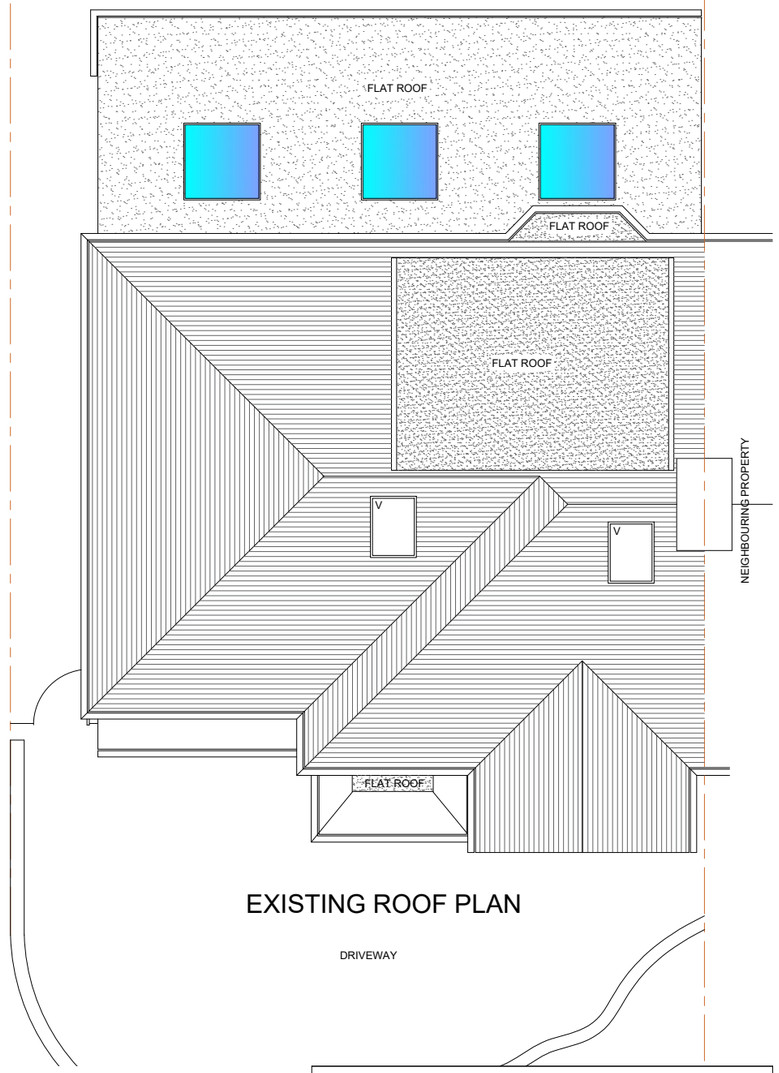

EXISTING ROOF PLAN

1:100

2m 0 2m 4m 6m 8m 10m

Client	MR SHIEL PATEL
	LONDON INTERIORS UNIT 8 BOWMAN TRADING ESTATE WESTMORELAND ROAD LONDON NW9 9RL
Project	32 ST.MARGARETS ROAD RUISLIP HA4 7NU
Drawing Title	EXISTING FLOOR PLANS
Drawing No	PR26-049c Rev. 02

Drawn By:	Scale:	Date:
BD	1/100	01/08/2026