PROPOSED FRONT ELEVATION

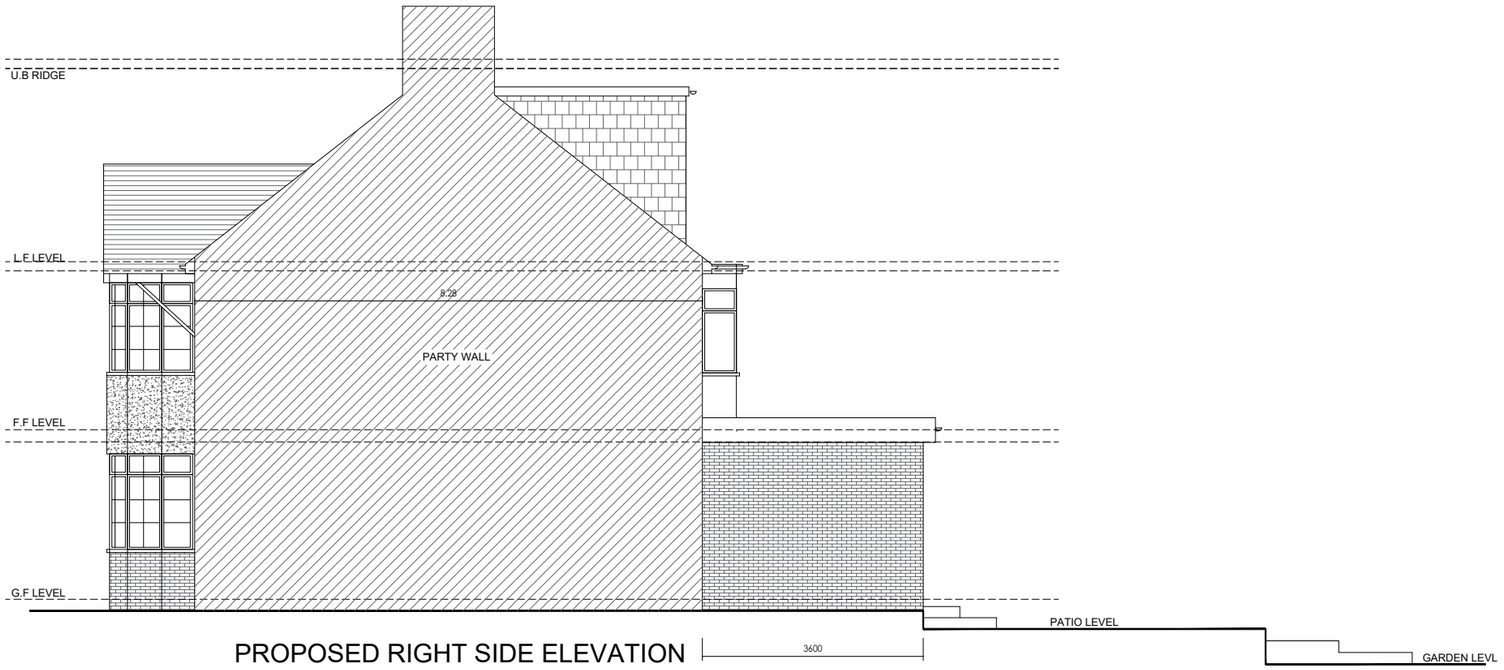

PROPOSED RIGHT SIDE ELEVATION

PROPOSED REAR ELEVATION

PROPOSED LEFT SIDE ELEVATION

1:100

2m 0 2m 4m 6m 8m 10m

Client	MR SHIEL PATEL
	LONDON INTERIORS **UNIT 8** **BOWMAN TRADING ESTATE** **WESTMORELAND ROAD** **LONDON NW9 9RL**
Project	**32 ST.MARGARETS ROAD** **RUISLIP** **HA4 7NU**
Drawing Title	**PROPOSED ELEVATIONS**
Drawing No	**PR26-049f** Rev. **02**

Drawn By:	Scale:	Date:
BD	**1/100**	**01/08/2026**