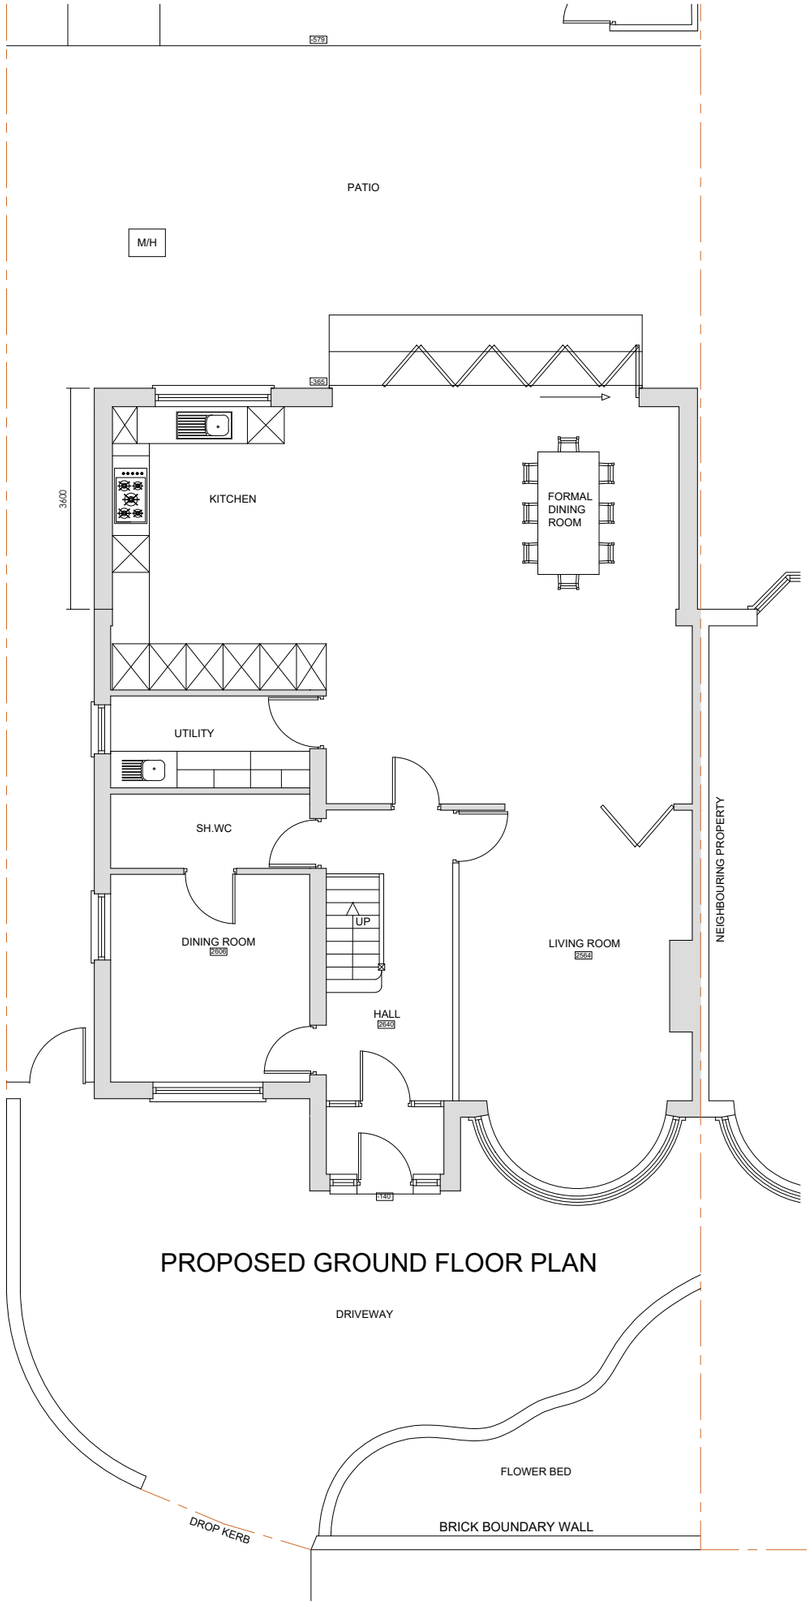

PROPOSED GROUND FLOOR PLAN

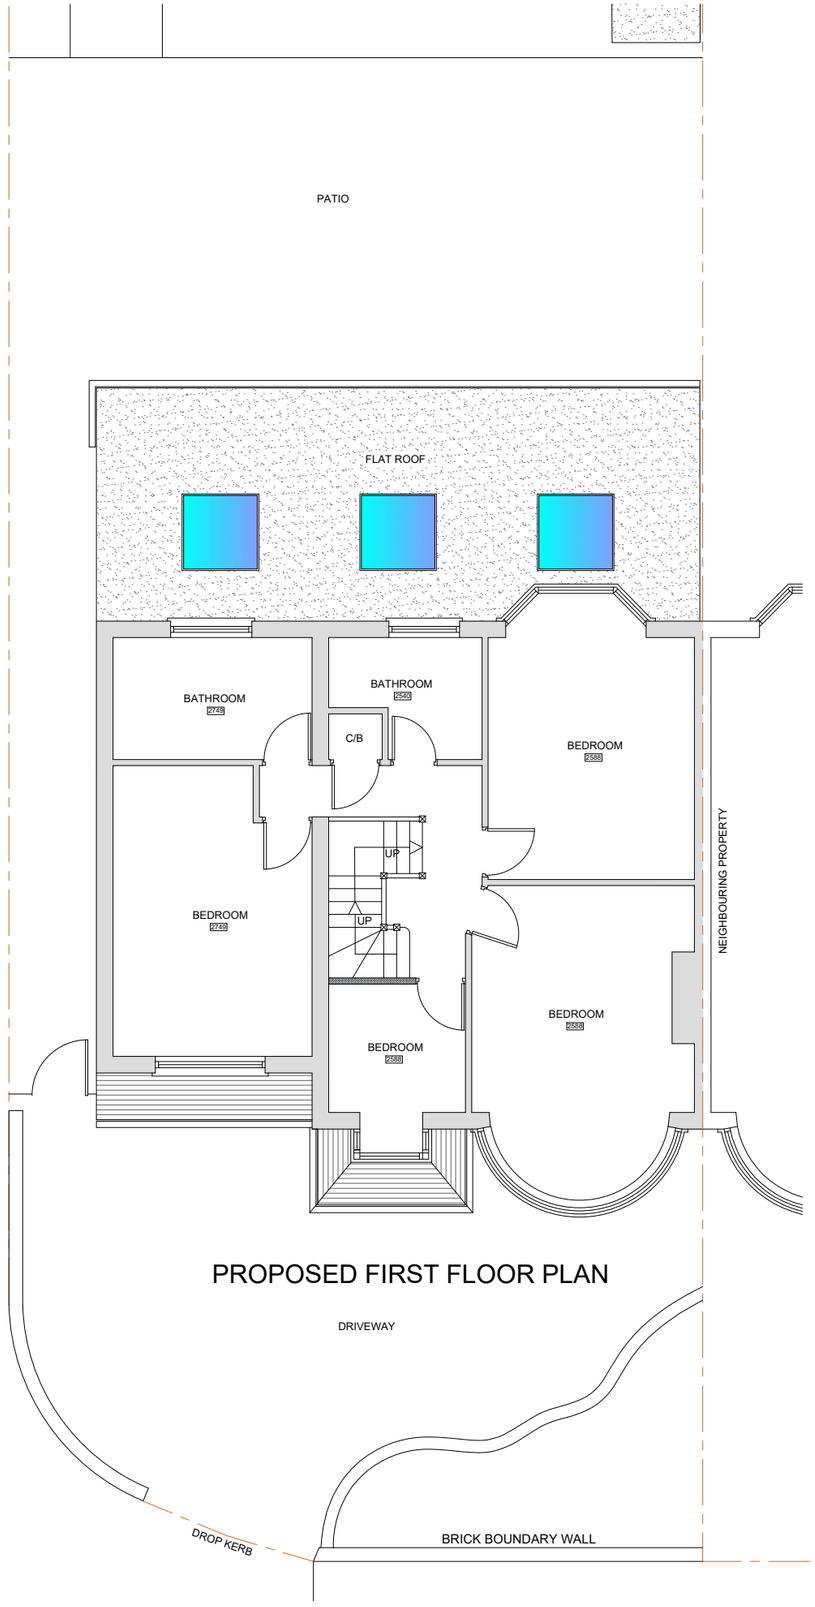

PROPOSED FIRST FLOOR PLAN

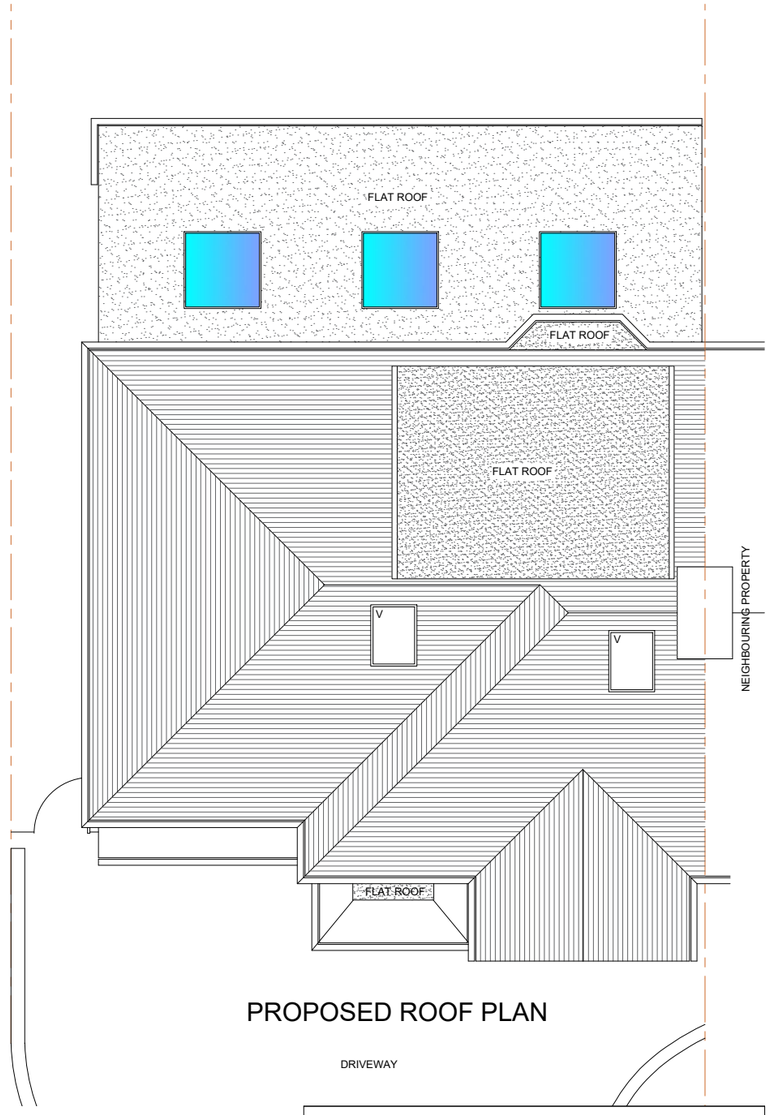

PROPOSED ROOF PLAN

1:100

2m 0 2m 4m 6m 8m 10m

Client	**MR SHIEL PATEL**

LONDON INTERIORS
UNIT 8
BOWMAN TRADING ESTATE
WESTMORELAND ROAD
LONDON NW9 9RL

Project	**32 ST.MARGARETS ROAD RUISLIP HA4 7NU**
Drawing Title	**PROPOSED FLOOR PLANS**
Drawing No	**PR26-049e** Rev. **02**

Drawn By:	Scale:	Date:
BD	**1/100**	**01/08/2026**