

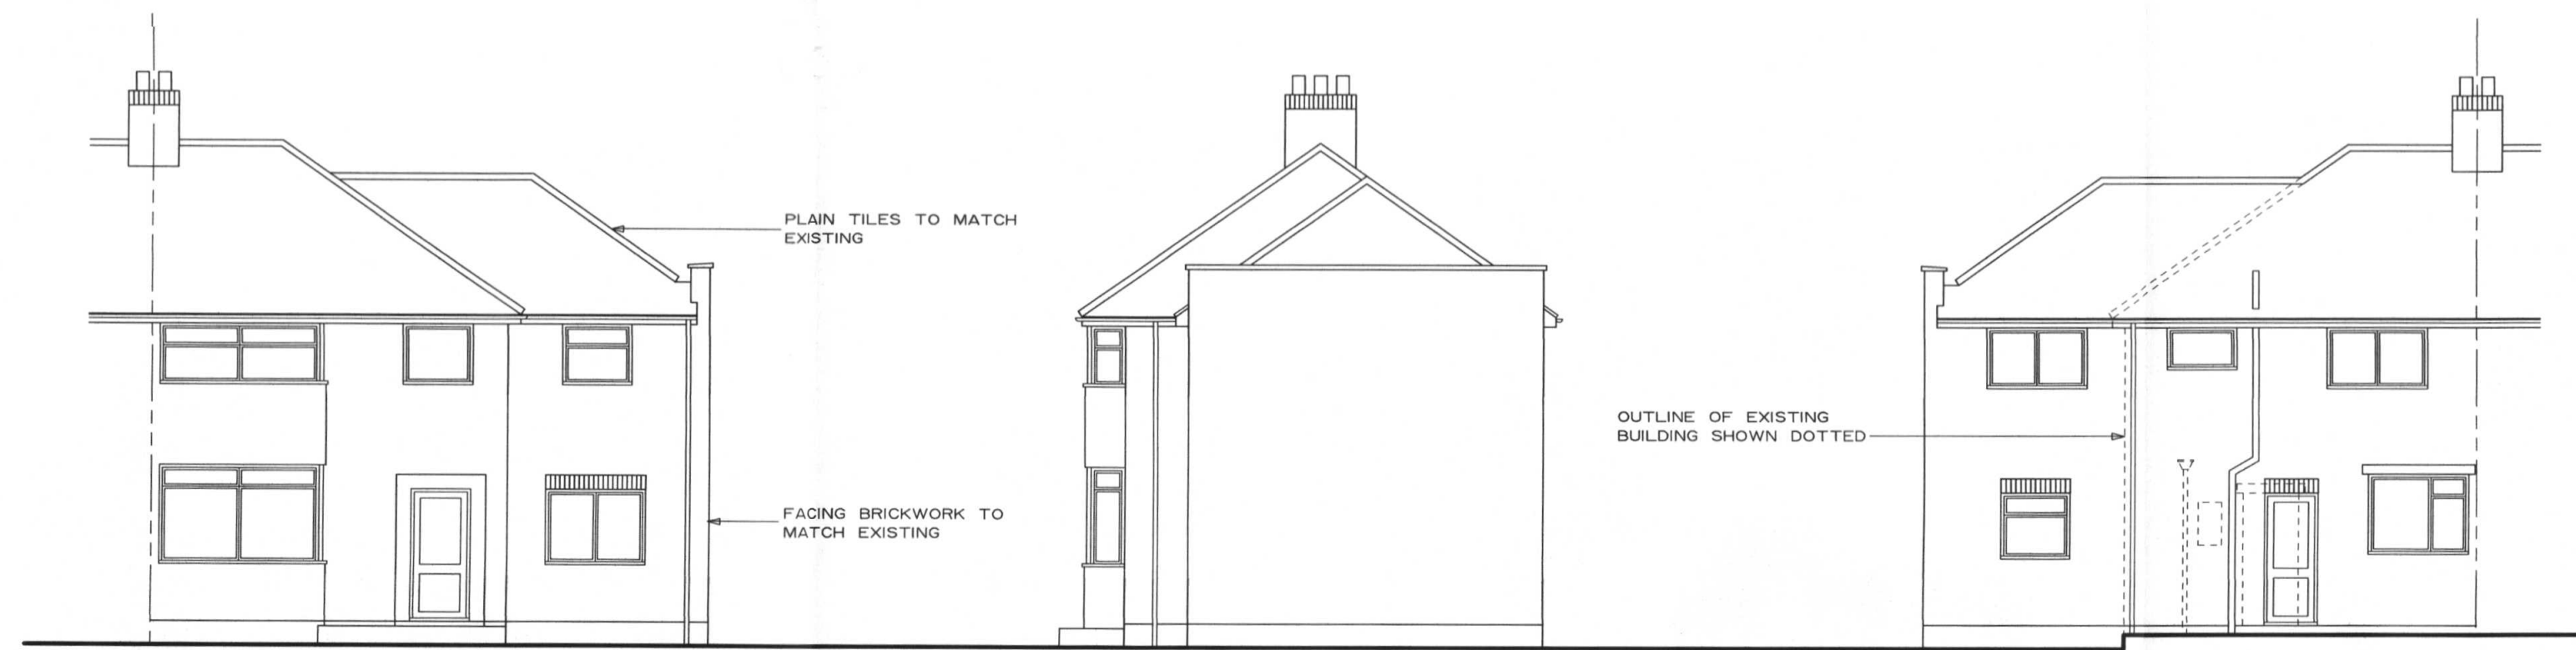


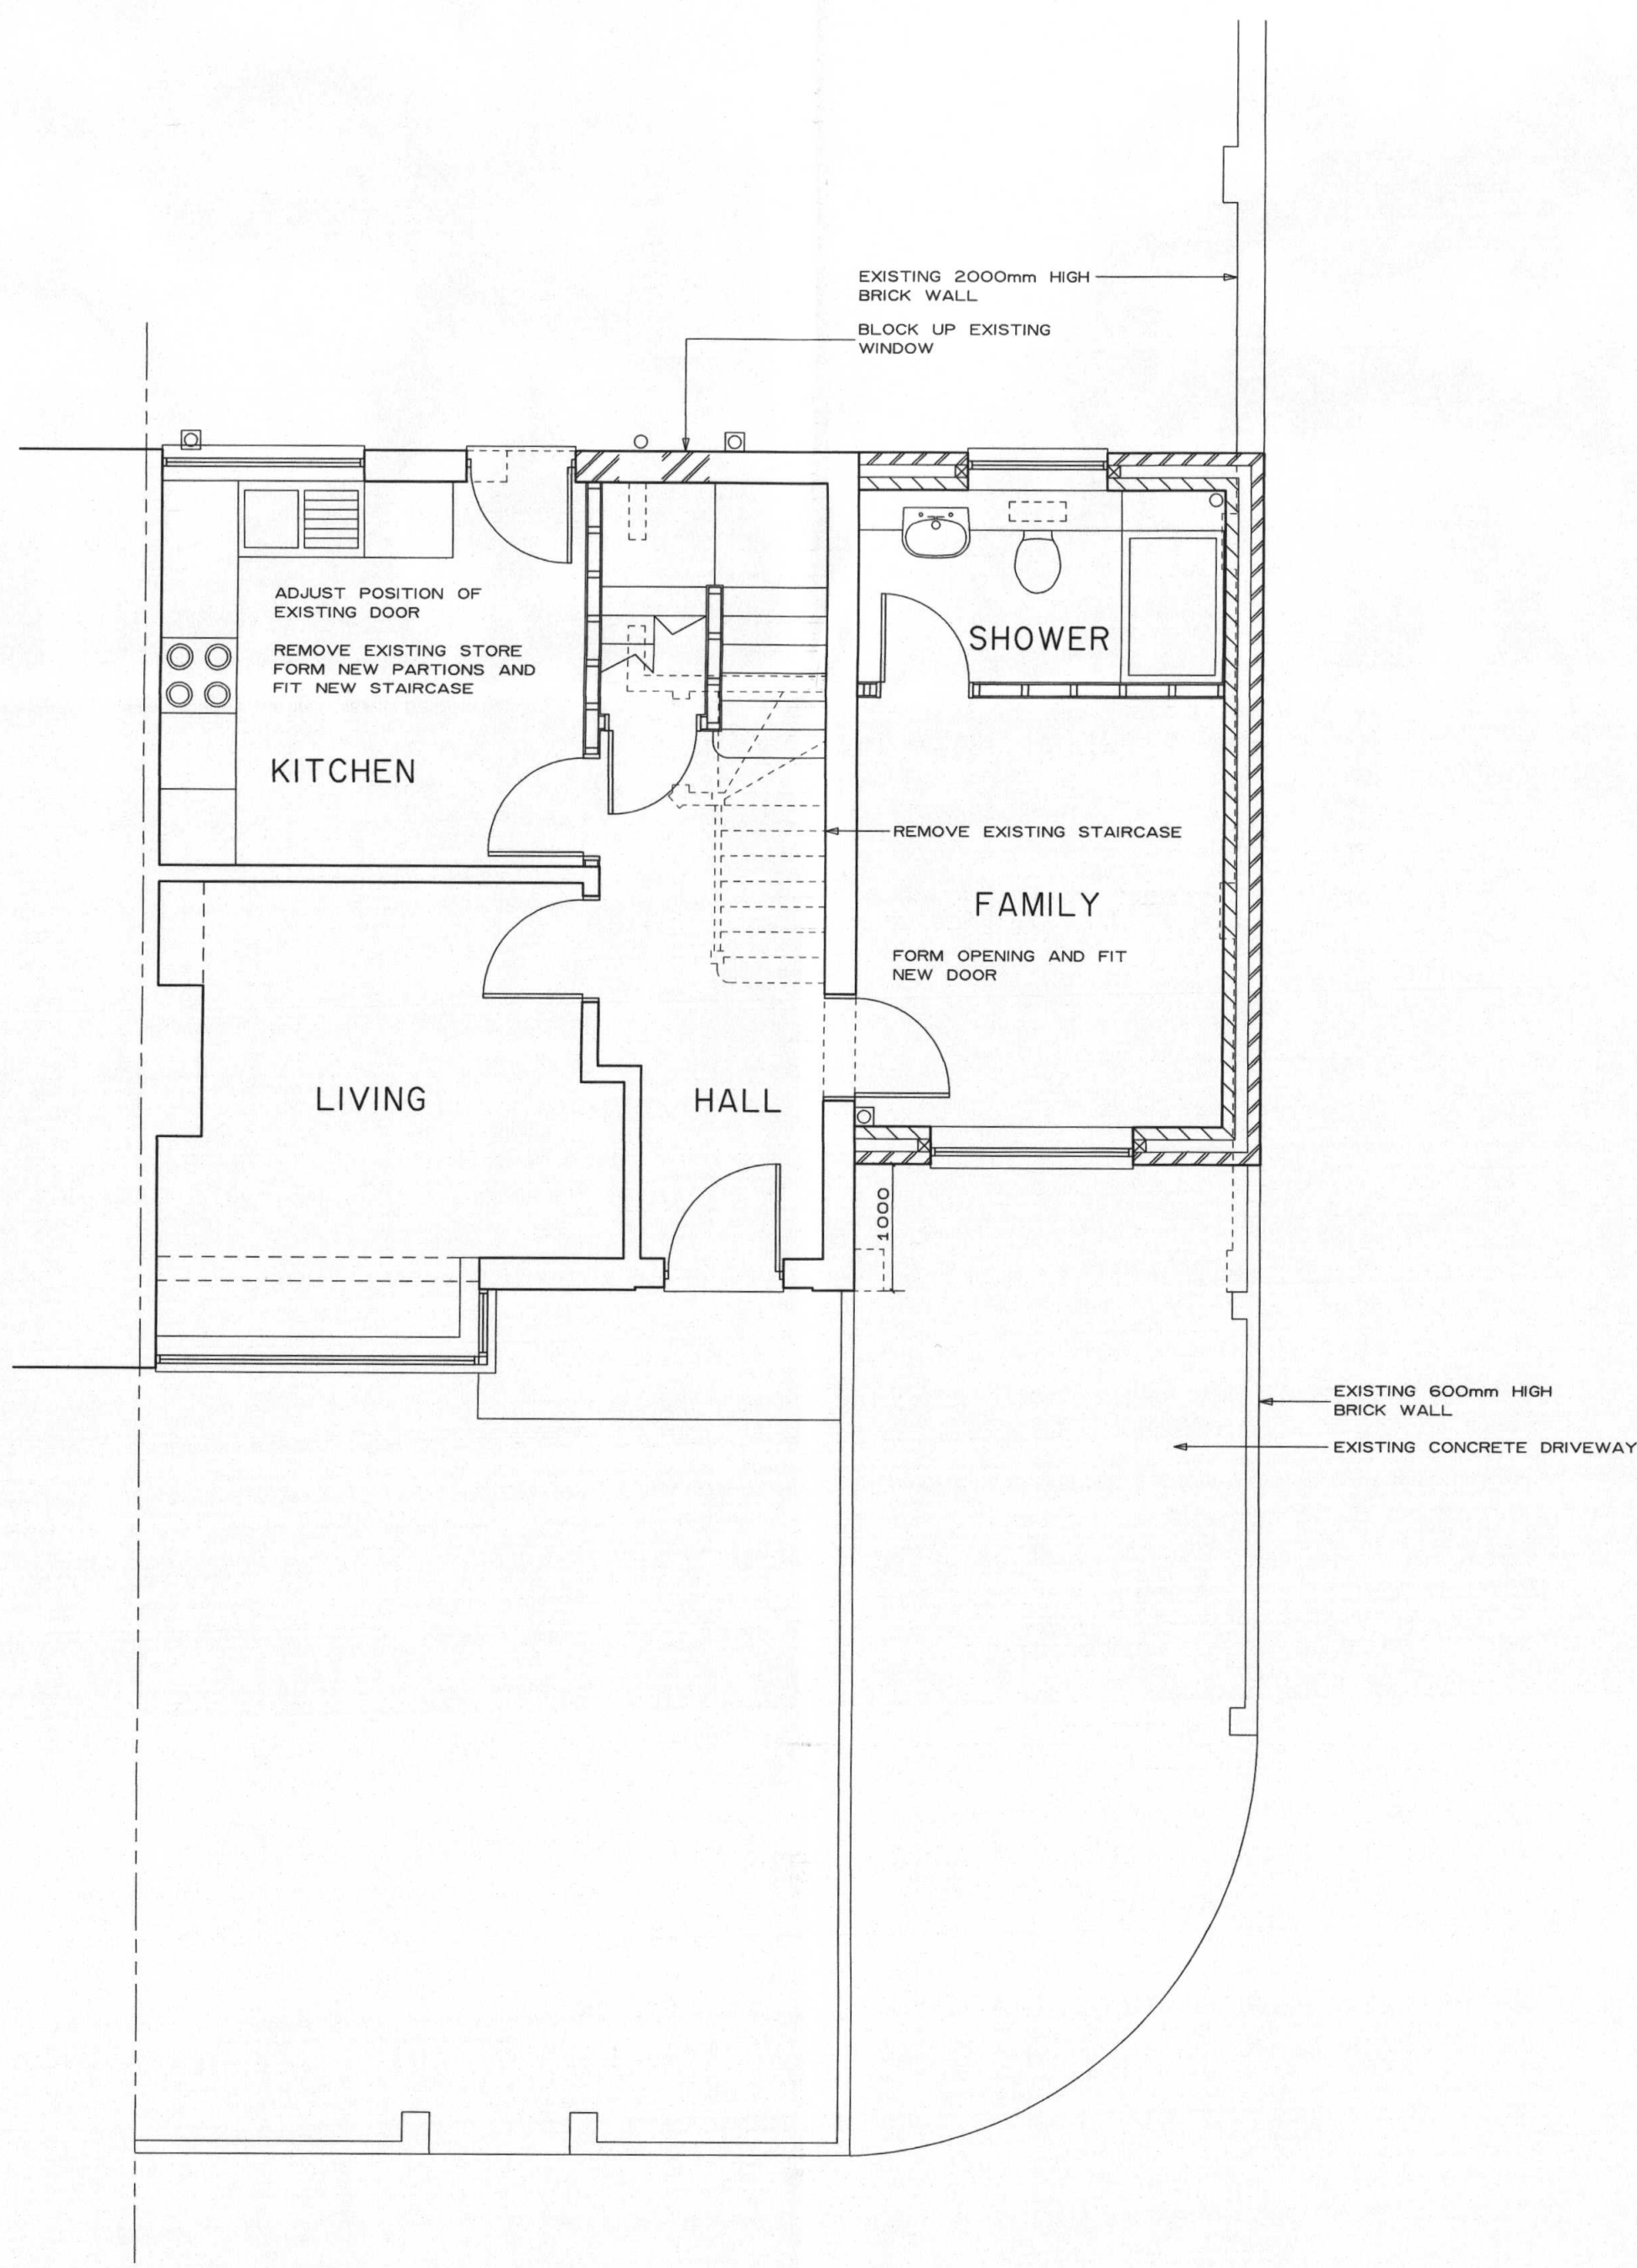


FRONT

R H SIDE


REAR

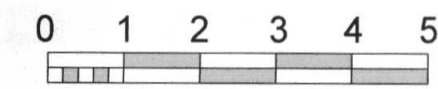

GROUND FLOOR

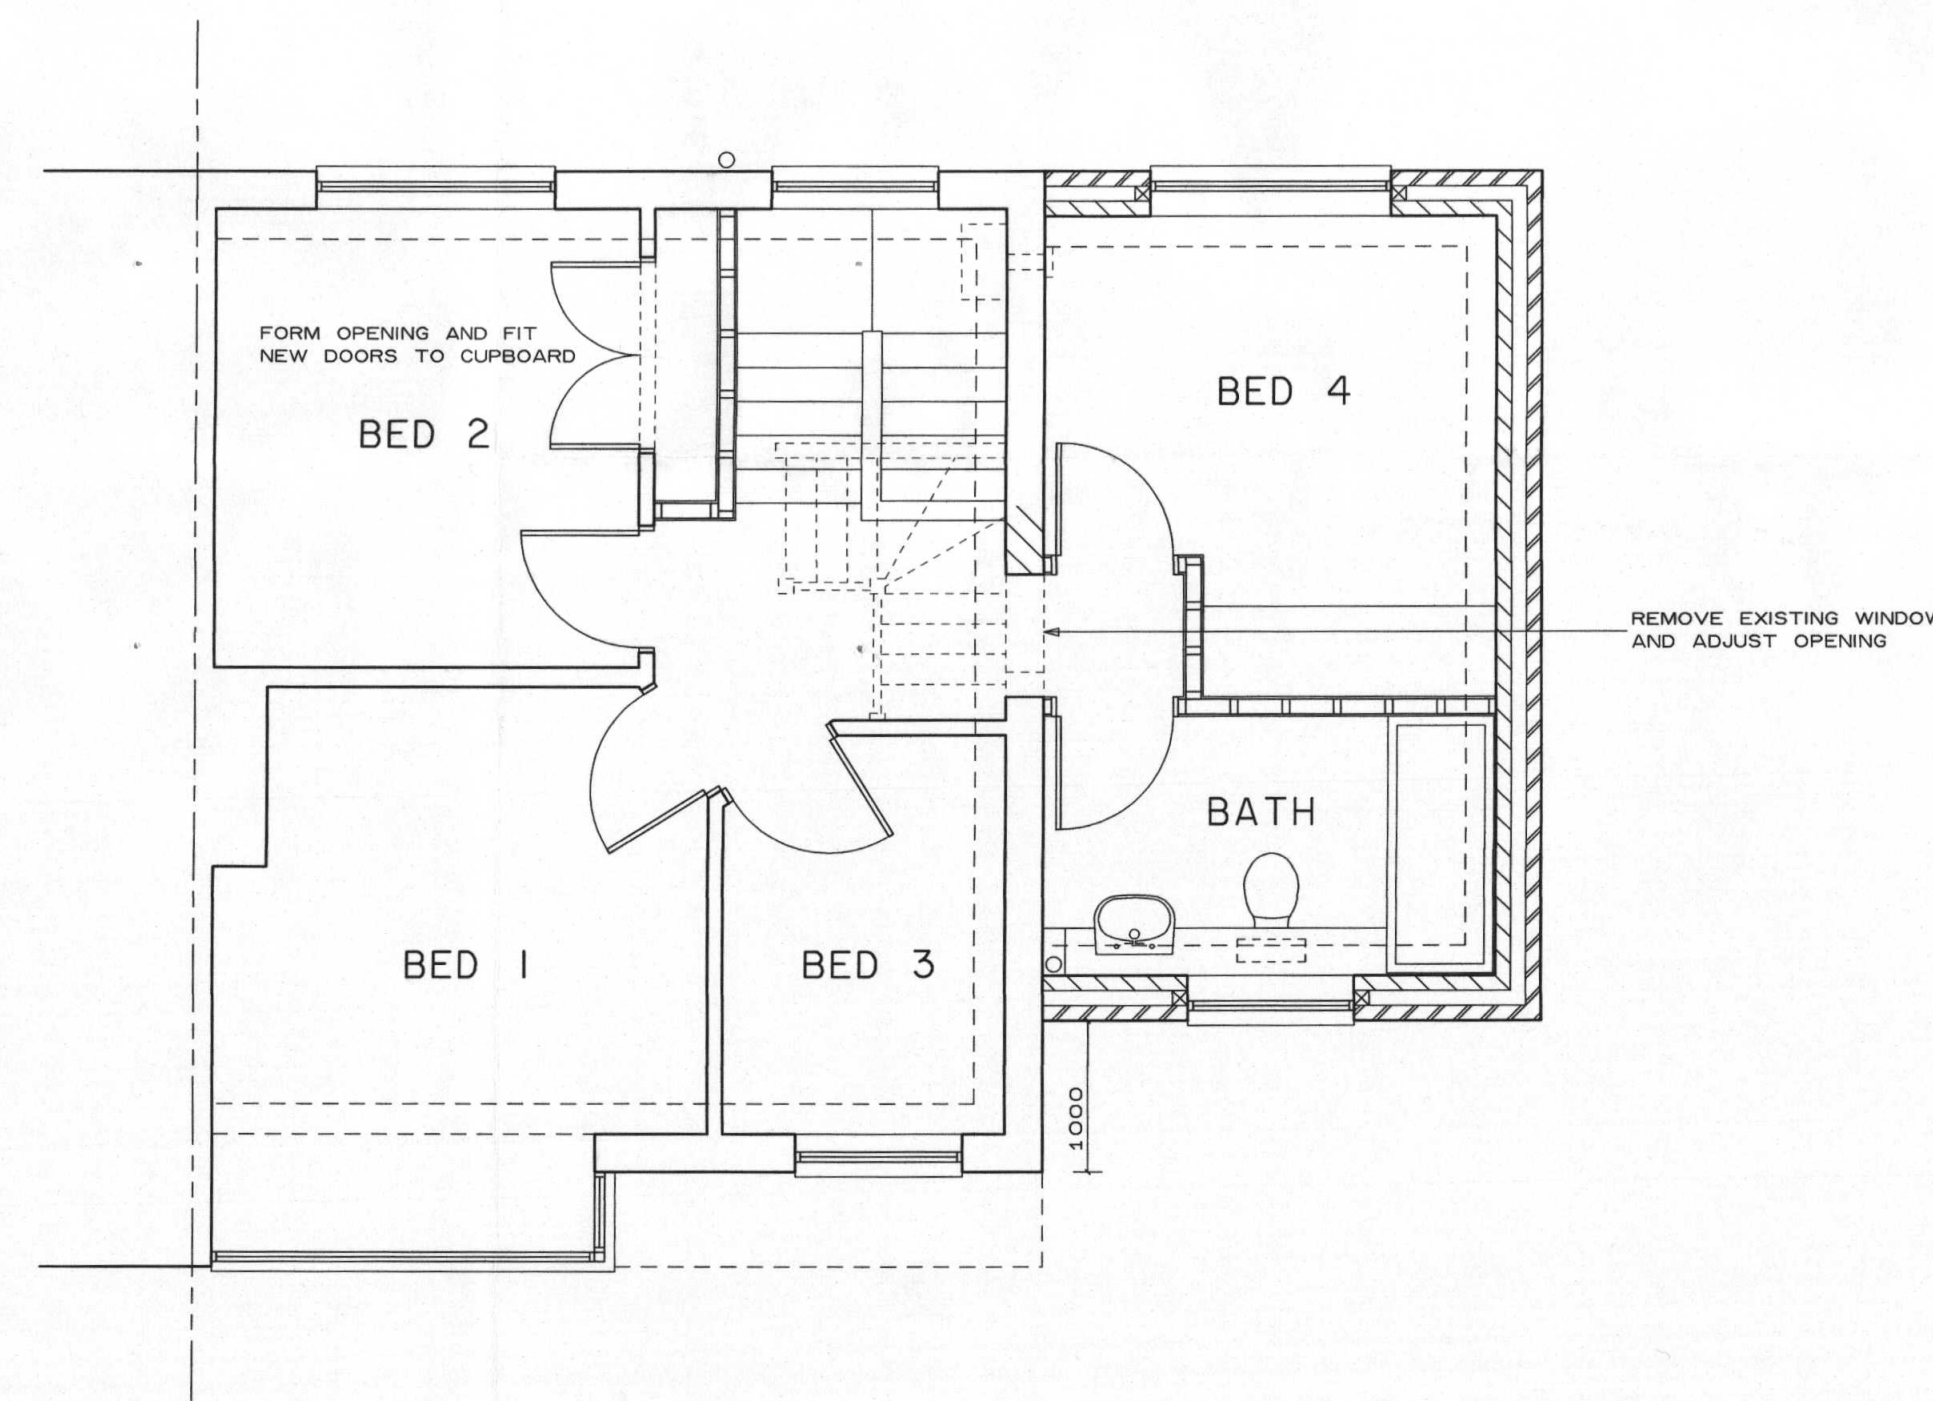

FIRST FLOOR

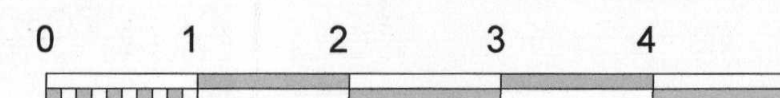

13 FEB 2018

CLIVE BALDWIN *Building Design*
Clarks Barn, Bassetsbury Lane, High Wycombe, Bucks. HP11 1QX.
Telephone: 01494 448349

**14 DAWLEY PARADE
HAYES**

Proposed extension

Scale: 1:50, 1:100 @ A1

Date: NOVEMBER 2017

1760/02

Scale this drawing for Planning purposes only.
All dimensions are to be checked on site and any discrepancies reported.