




ReQuest4Plan
Map number: TOR0024041305562
Site Ref: 30 Maylands Drive
Map prepared for: P. and S. Roy
Map copyright and database rights: 2008 by V Thaker Limited
Project: 2008
Date of Release: 20-08-2008
1 hour: 20-08-2008 For 1:12500

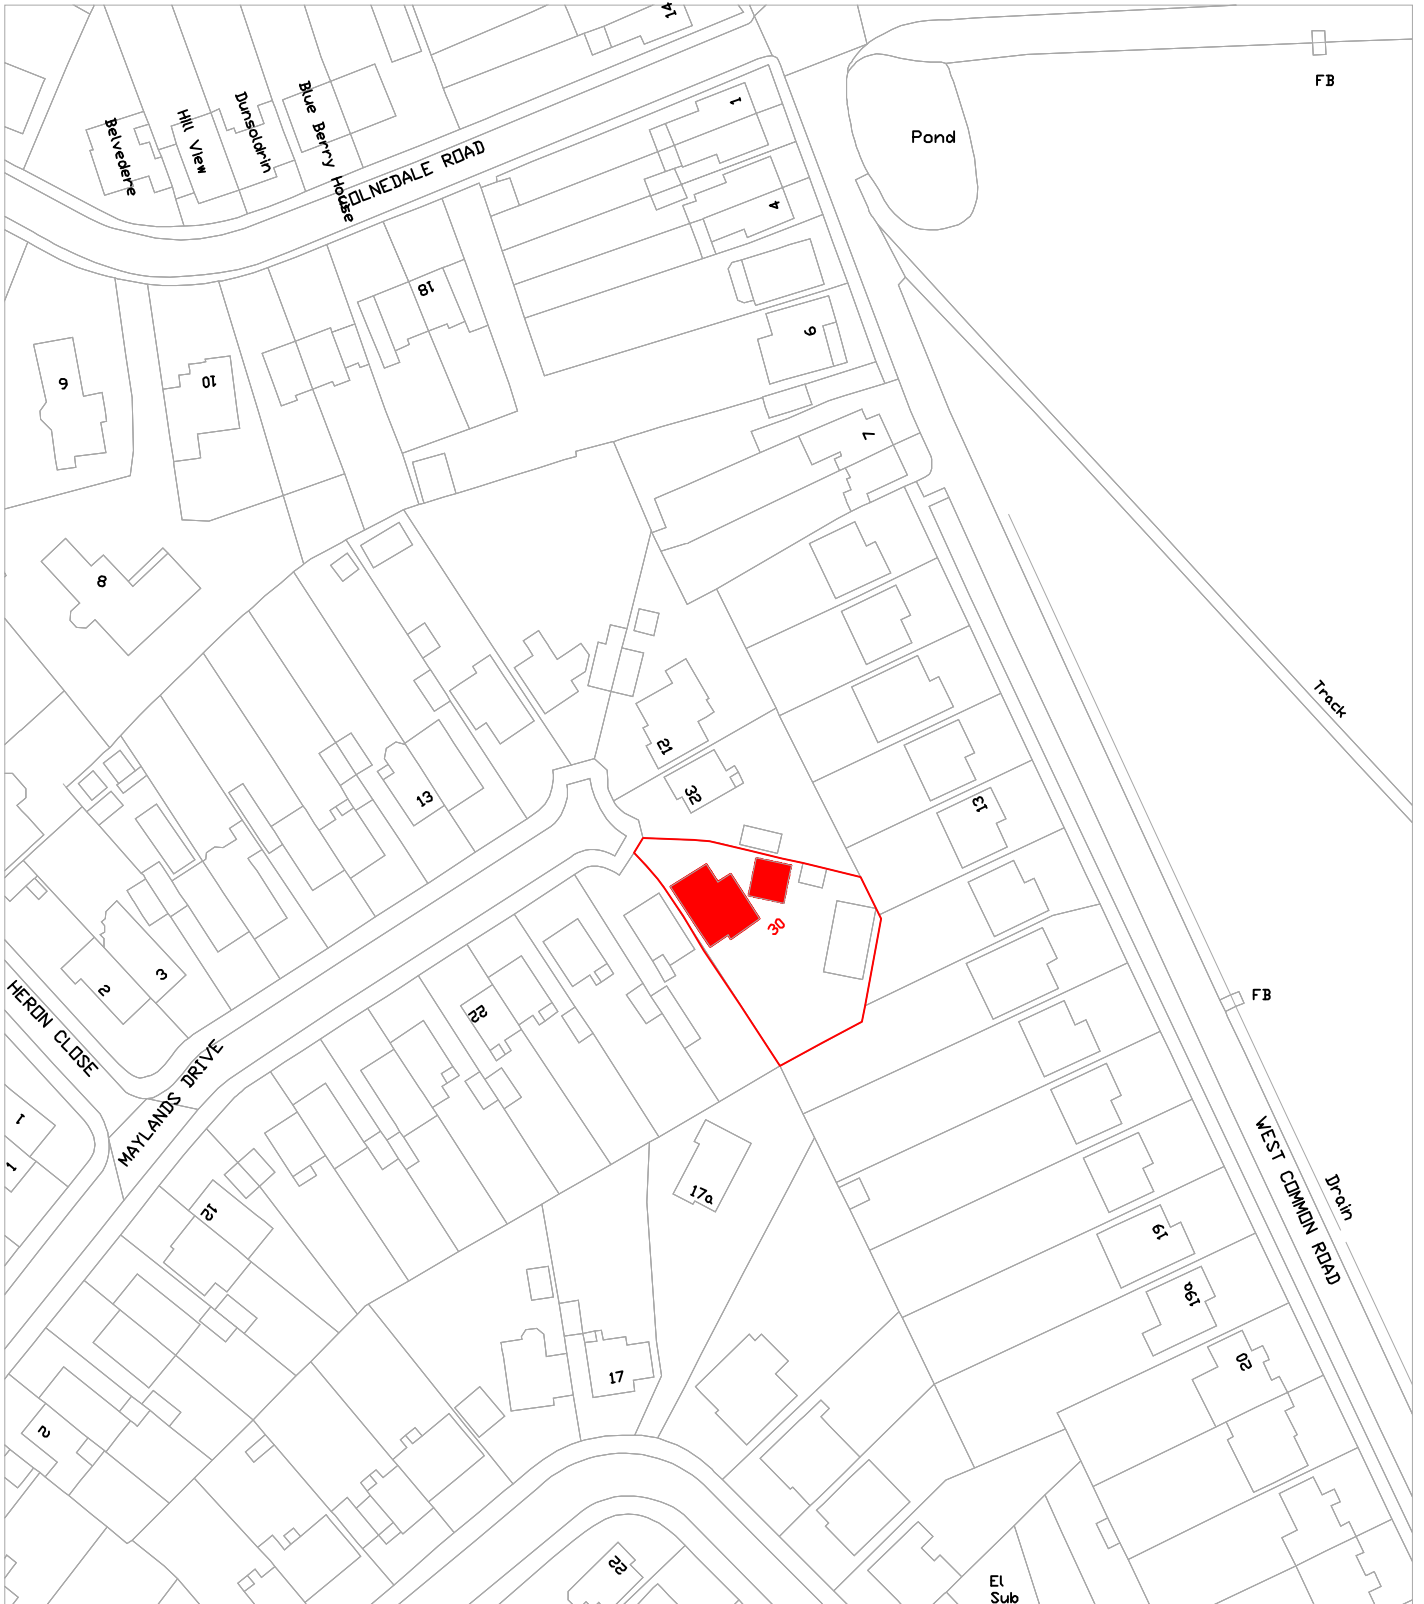

SCALE- 1:1250 PAPER SIZE A4

SITE REF:
30 MAYLANDS DRIVE, UB8 1BH

FOR P. AND S. ROY

V THAKER LIMITED

LOCATION MAP