




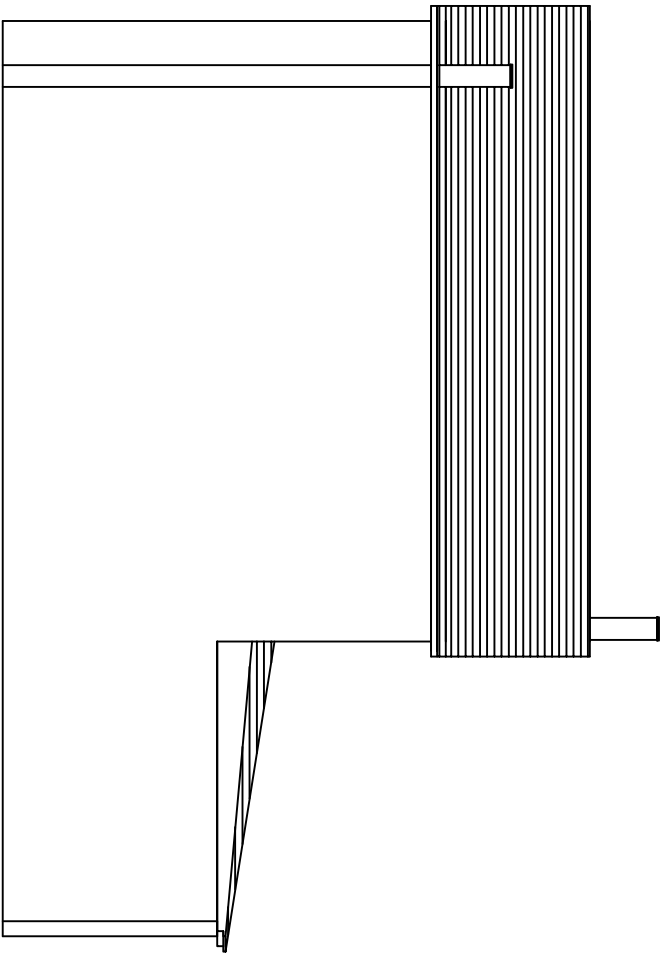


EXISTING SIDE ELEVATION-1

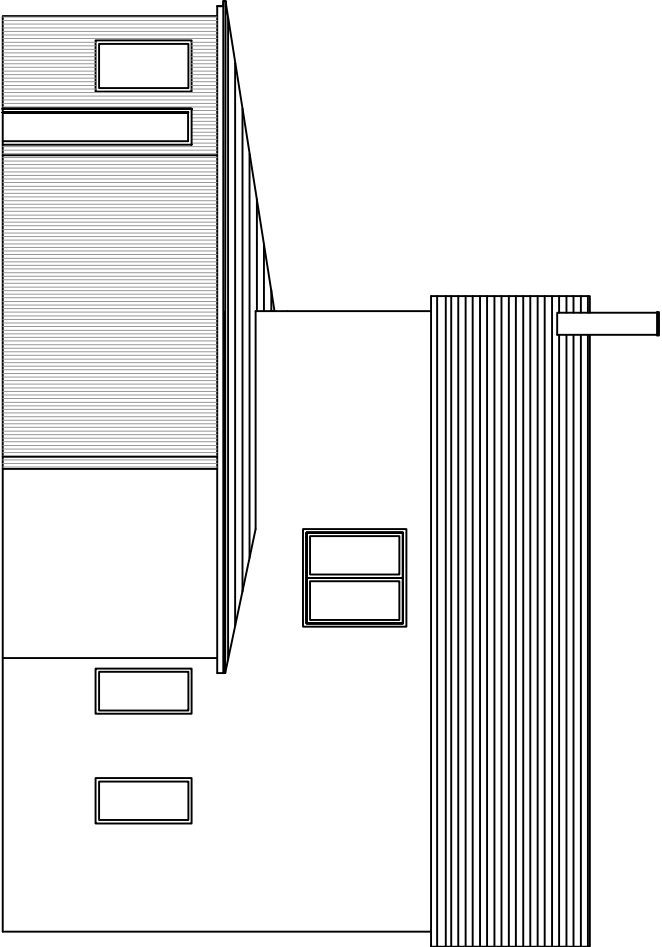


EXISTING SIDE ELEVATION-2

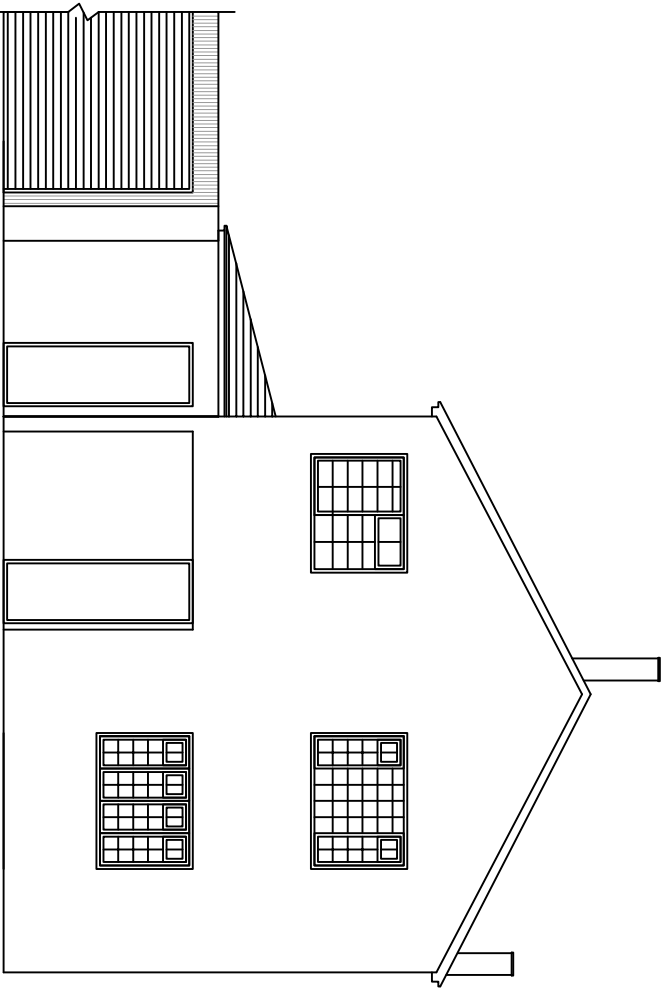

EXISTING FRONT ELEVATION

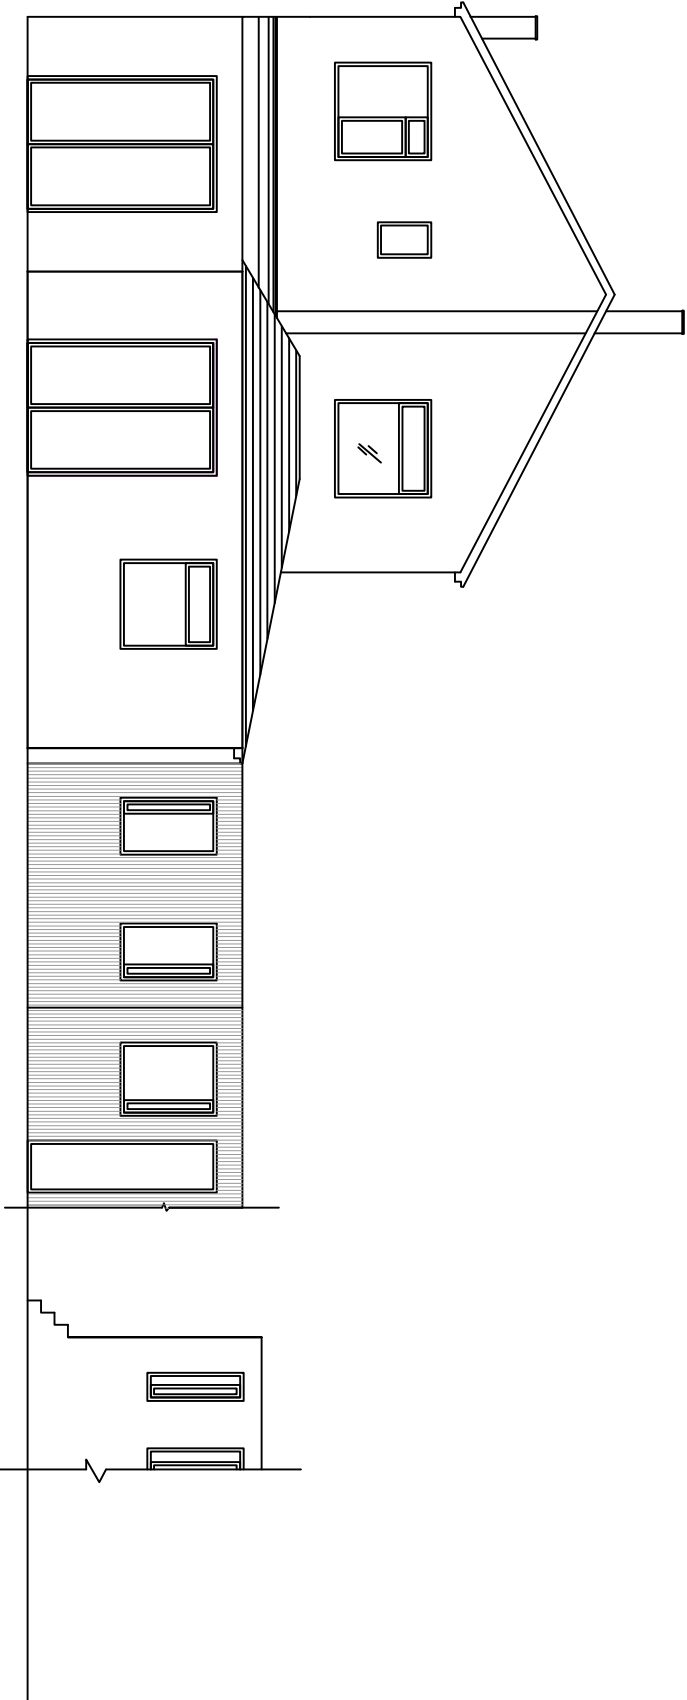

EXISTING REAR ELEVATION

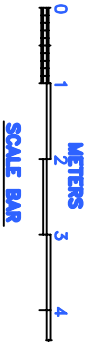

V THAKER LIMITED HIREN THAKER M- 07930 265211			EXISTING ELEVATIONS		
DRAWN	DATE	07/20	30 MAYLANDS DRIVE, UB8 1BH		
CHECKED	SIZE	A3	DWGNO.	02	REV
DESIGN	SCALE	1:100 @ A3	SHEET	02 OF	05