




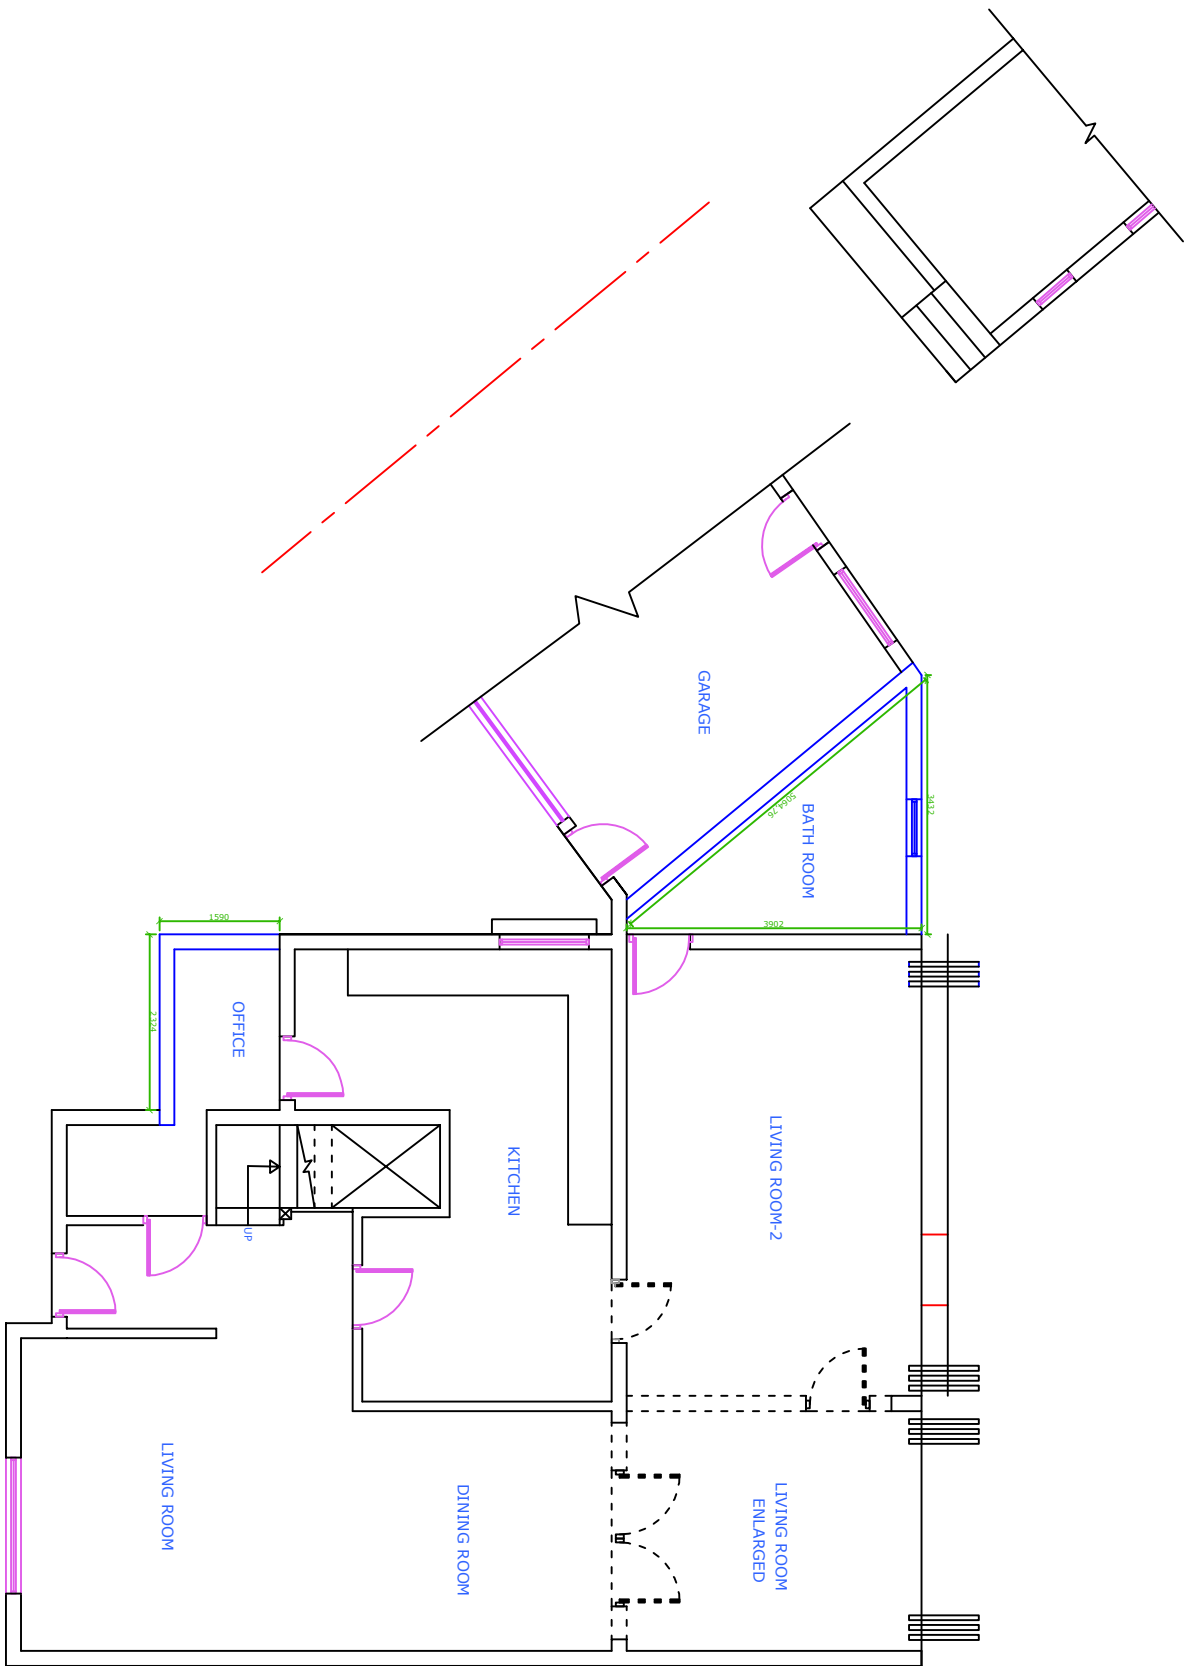

PROPOSED GROUND FLOOR PLAN

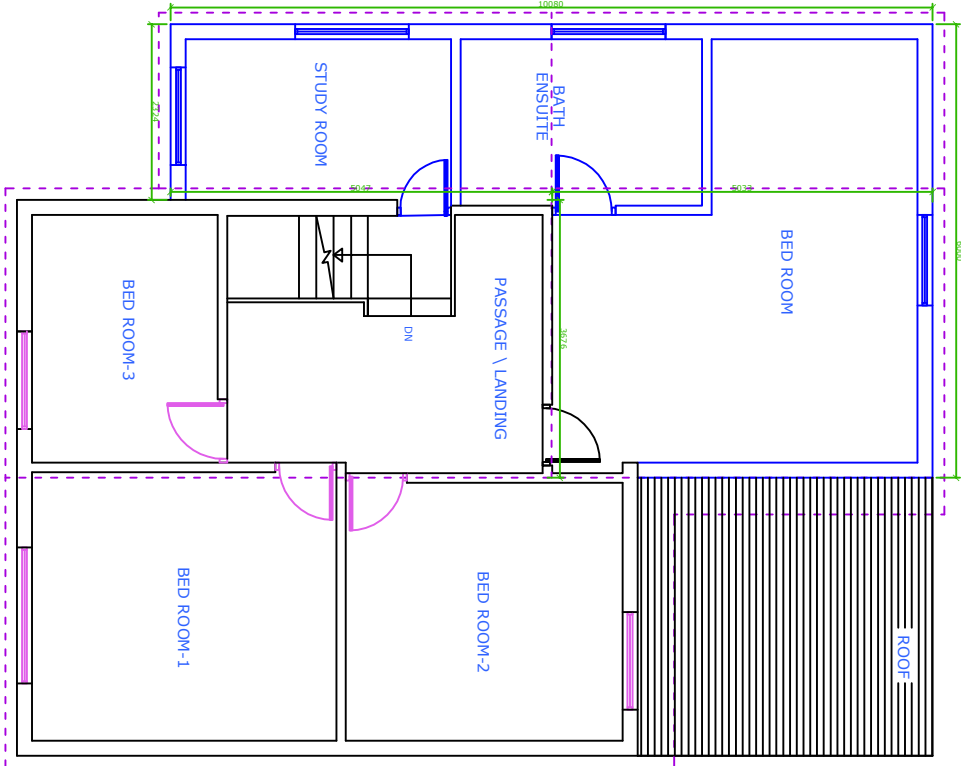

PROPOSED FIRST FLOOR PLAN

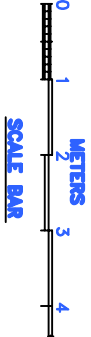

|                  |      |       |                                   |            |                |
|------------------|------|-------|-----------------------------------|------------|----------------|
| V THAKER LIMITED |      |       | PROPOSED GROUND, FIRST FLOOR PLAN |            |                |
| HIREN THAKER     |      |       | 30 MAYLANDS DRIVE,                |            |                |
| M- 07930 265211  |      |       | UB8 1BH                           |            |                |
| DRAWN            | DATE | 07/20 | SIZE                              | A3         | DWGNO. 03      |
| CHECKED          |      |       |                                   |            | REV A          |
| DESIGN           |      |       | SCALE                             | 1:100 @ A3 | SHEET 03 OF 05 |