



Ruislip GO Signage Scheme

69 High St, Ruislip HA4 8JB

what3words /// frames.dices.spoil


XXXXX
Rev A
28.07.2026

Client Contact / David Palmer
Innovate PM / Nathan Rigden-Murphy
Innovate Designer / Nathan Rigden-Murphy

Document Control



Revision	Date	Description	Designer
A	28.07.2026	Initial Planning Pack	NRM

External Signage Details

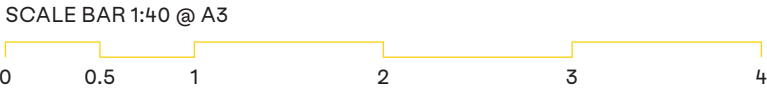


Fascia Detail

A

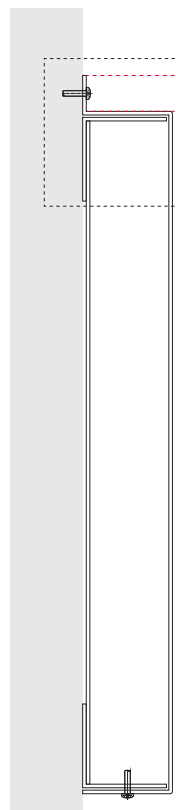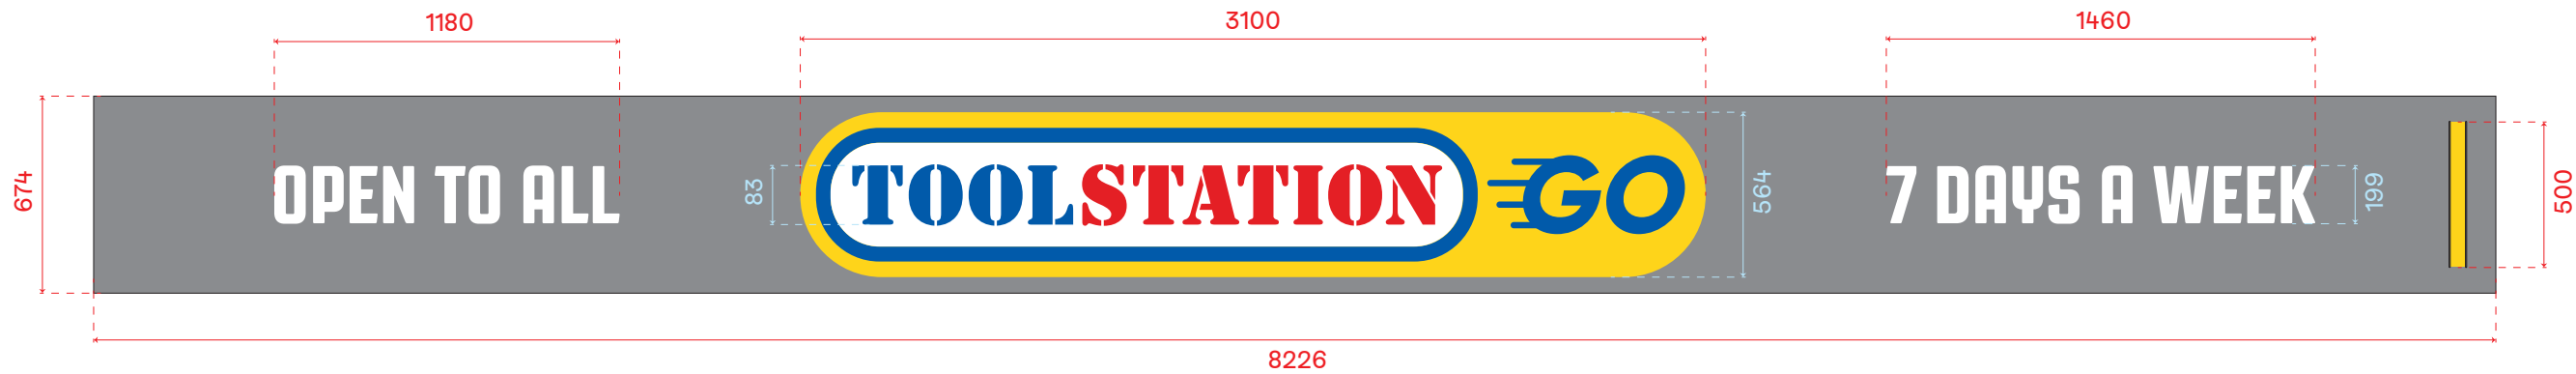

SECTION

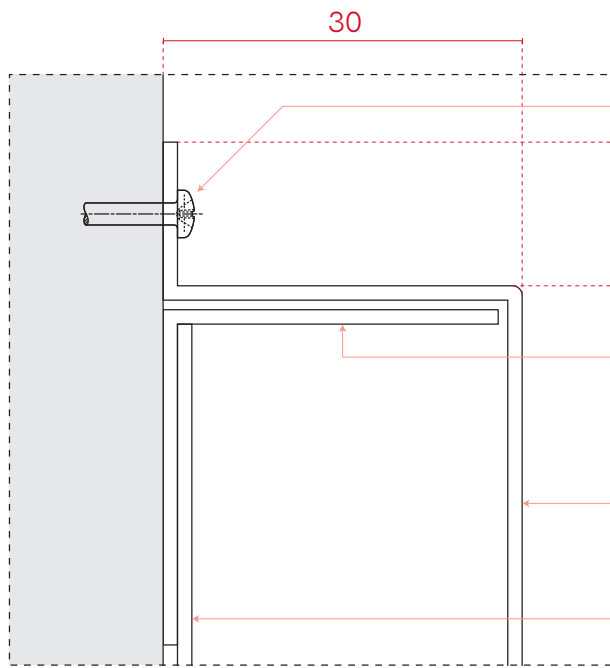

SECTION DETAIL

Fixings finished to match panels

Mill finish aluminium angle
30mm deep - 25x25x3mm

Folded 3mm Dibond panels with
SAV graphics applied with matt
lamination. 30 returns / 30mm top fixing lip

Vertical ACM straps

SCALE BAR 1:20 @ A3



Innovate™


15 Barnes Wallis Road, Fareham, PO15 5TT
023 8023 2311 / weareinnovate.uk

Client: Toolstation
Site: Ruislip
Project: Signage Scheme Planning
Job No: XXXXX

Innovate™

15 Barnes Wallis Road, Fareham, PO15 5TT
023 8023 2311 / weareinnovate.uk


© 2026 Innovate. All Rights
Do not reproduce without express written
permission. This drawing is for approval purposes
only. Do not scale. On-screen or printed colours
are approximations only. Once approved, any
changes may result in additional costs.

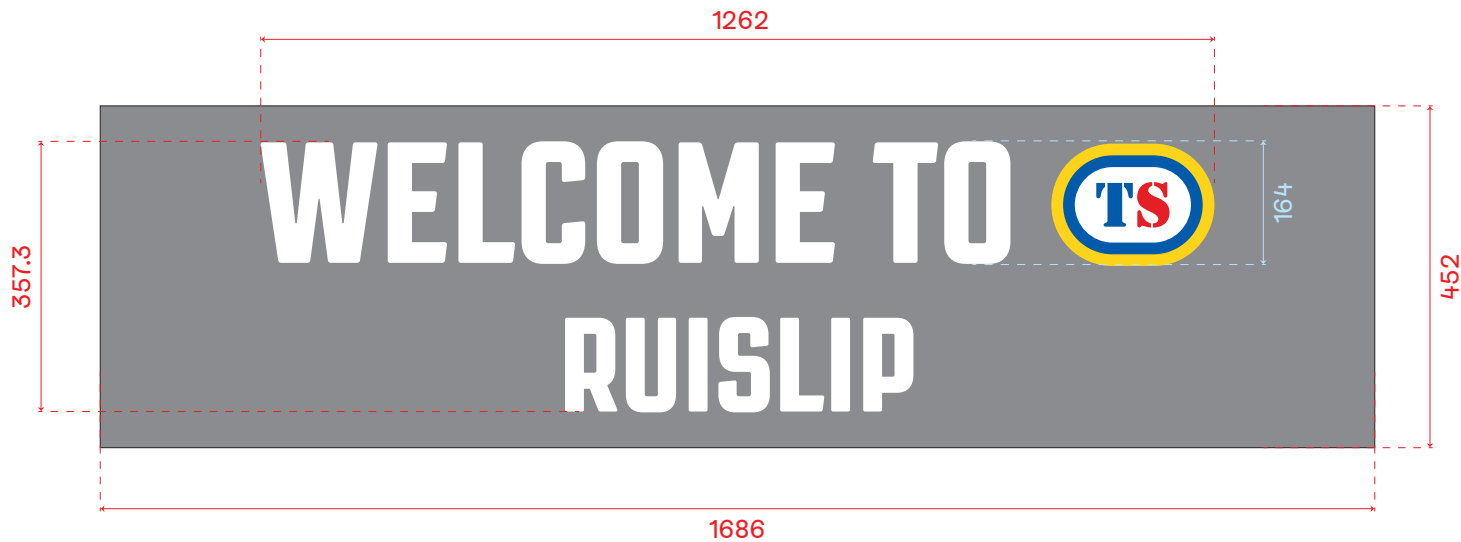


WELCOME TO GRAPHICS [STAGE 1]
SAV Graphics printed on grey back with matte lamination applied externally to glazing.



WELCOME TO GRAPHICS [STAGE 2]
SAV Graphics printed on grey back with matte lamination applied internally to glazing.

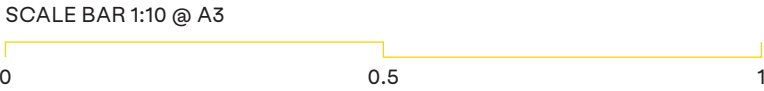

Technical drawing of a square logo with dimensions. The logo features a grey square background. In the center is a yellow oval with a blue border, containing the letters 'TS' in blue and red. Below the oval, the word 'RUISLIP' is written in white, bold, sans-serif capital letters. Dimensions are indicated by red lines: the overall square is 500x500, the oval is 404x204, and the text 'RUISLIP' is 330x179.

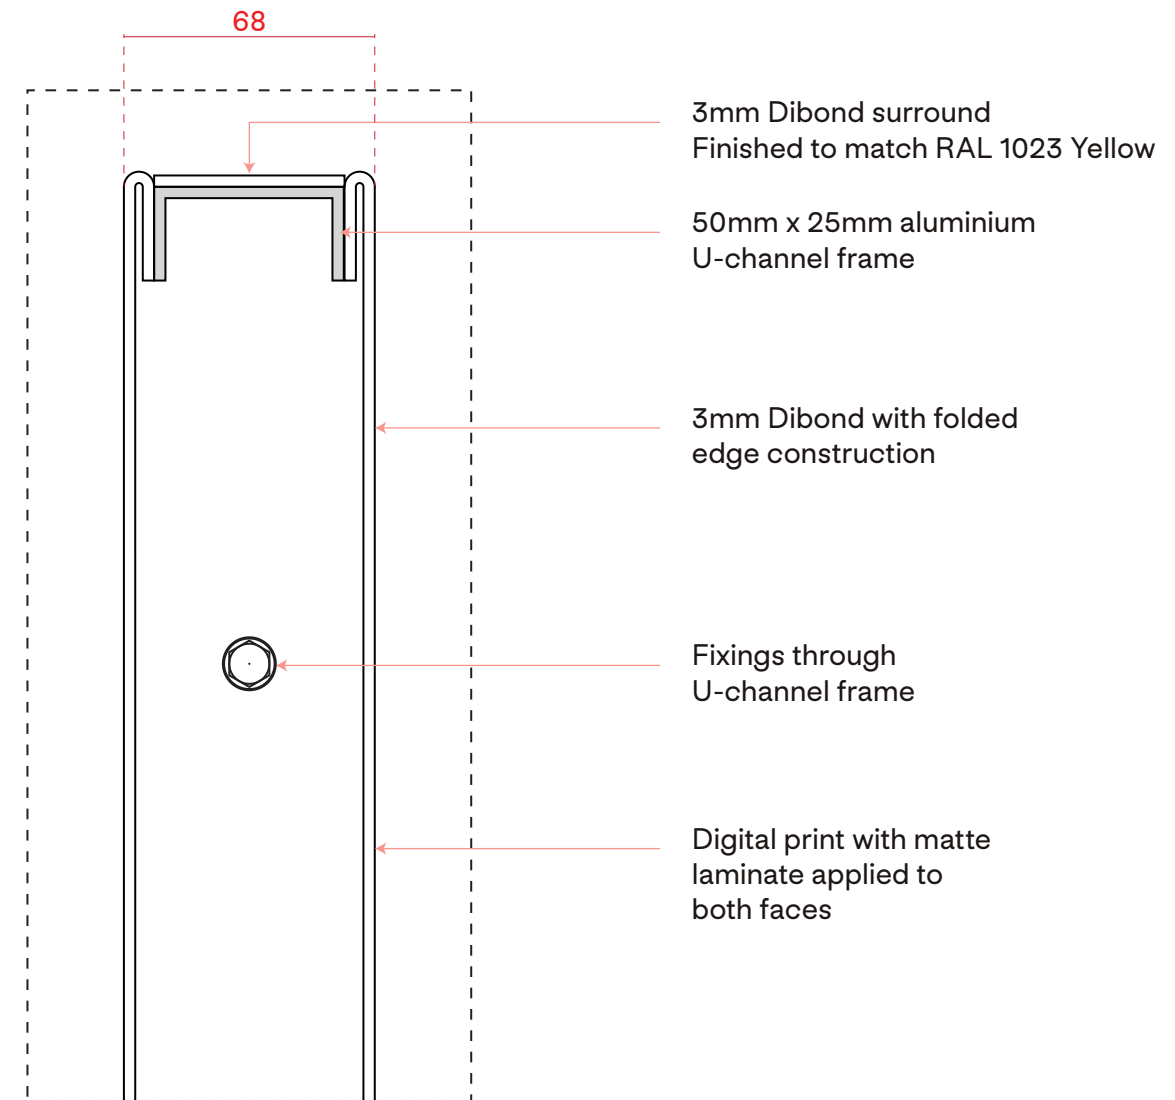

SCALE BAR 1:20 @ A3




15 Barnes Wallis Road, Fareham, PO15 5TT
023 8023 2311 / weareinnovate.uk

© 2026 Innovate. All Rights Reserved.
Do not reproduce without express written permission. This drawing is for approval purposes only. Do not scale. On-screen or printed colours are approximations only. Once approved, any changes may result in additional costs.

DDA Manifestations

D

Frosted vinyl dots applied internally to glazing

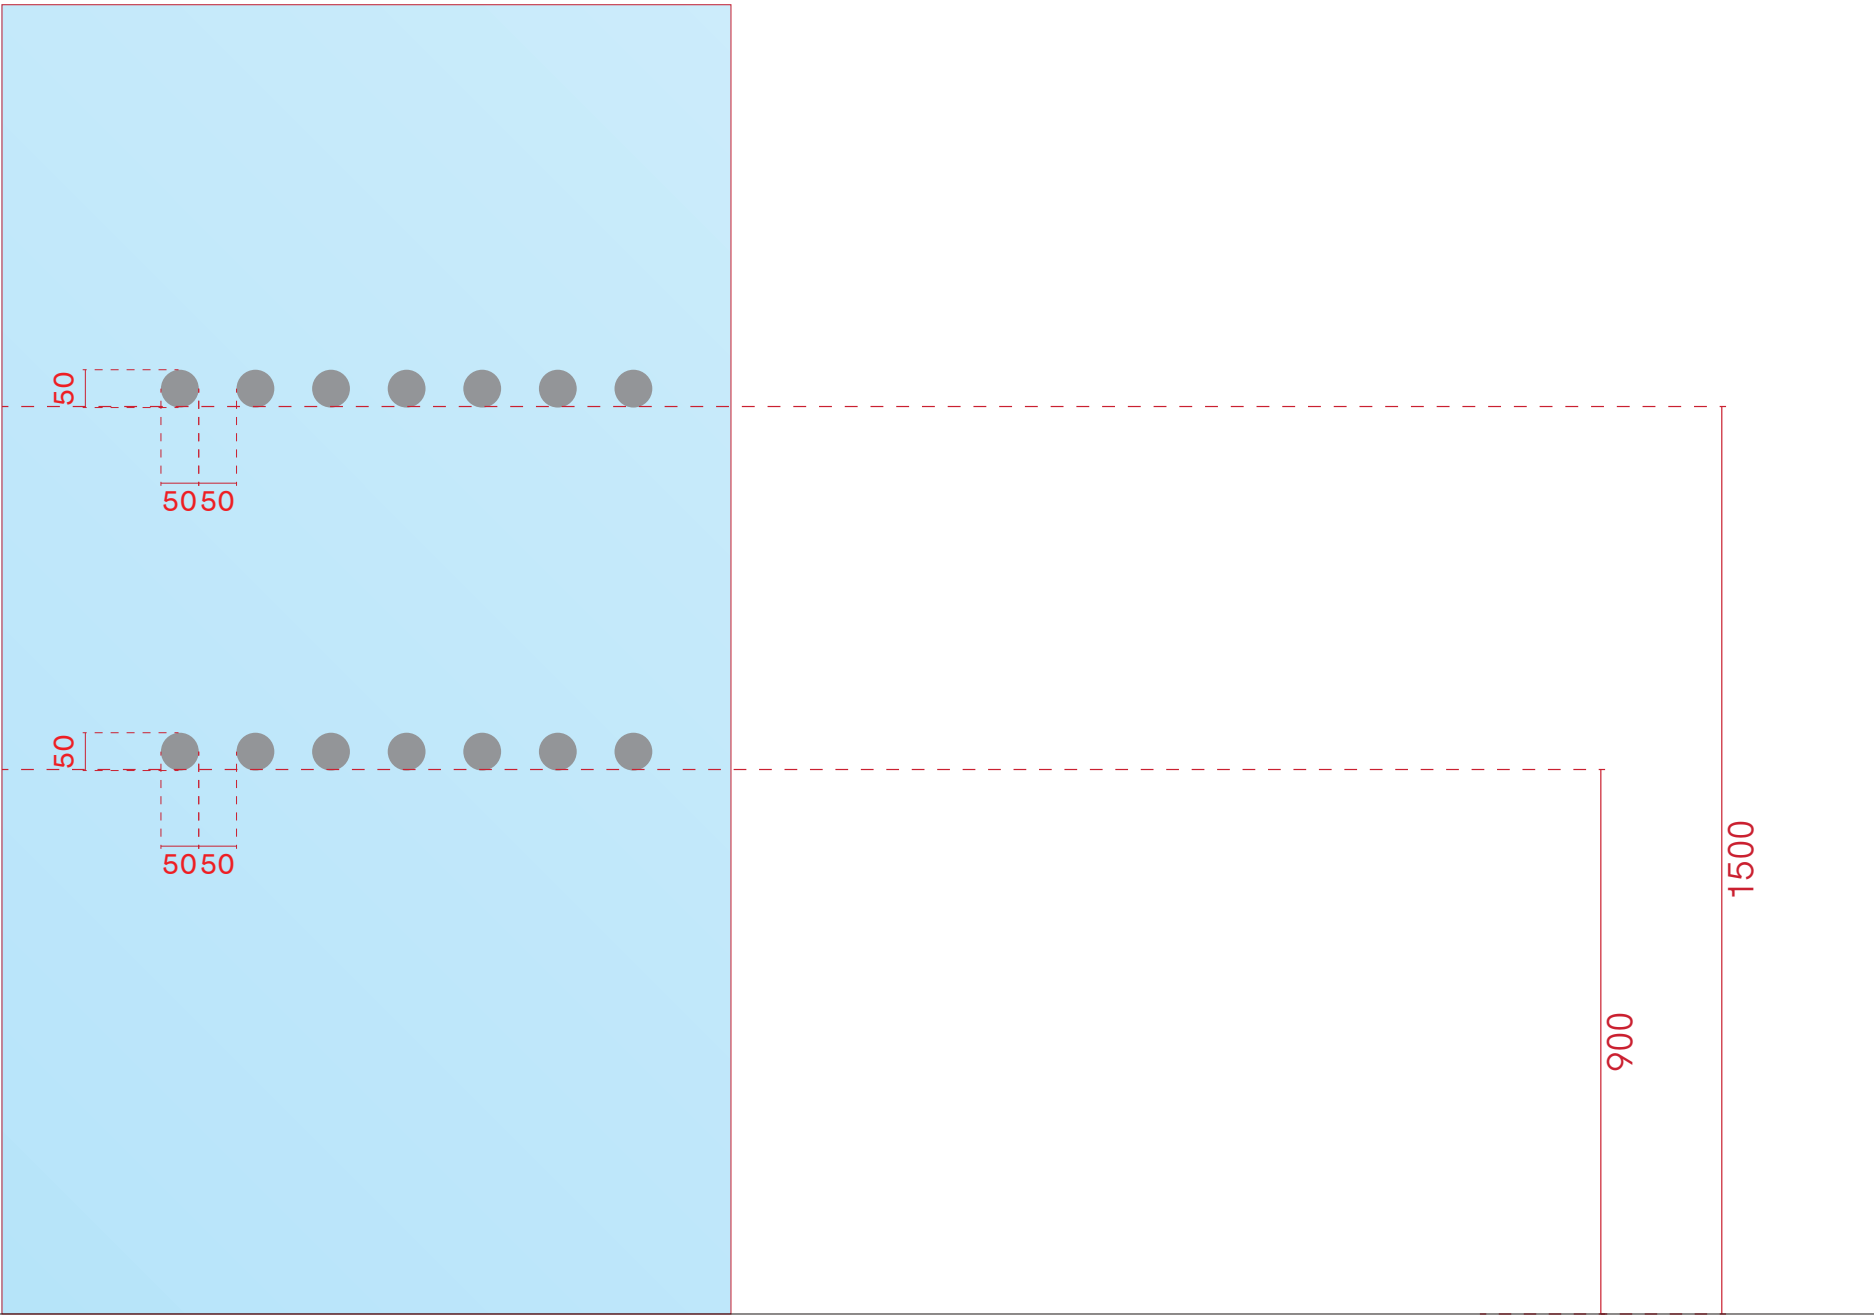

SCALE BAR 1:10 @ A3



Innovate™

15 Barnes Wallis Road, Fareham, PO15 5TT
023 8023 2311 / weareinnovate.uk

Client: Toolstation
Site: Ruislip
Project: Signage Scheme Planning
Job No: XXXXX

© 2026 Innovate. All Rights
Do not reproduce without express written
permission. This drawing is for approval purposes
only. Do not scale. On-screen or printed colours
are approximations only. Once approved, any
changes may result in additional costs.

Where Brands Come Alive.

Innovate[™]

15 Barnes Wallis Road, Fareham, PO15 5TT
023 8023 2311 / weareinnovate.uk

© 2026 Innovate. All Rights Reserved.