


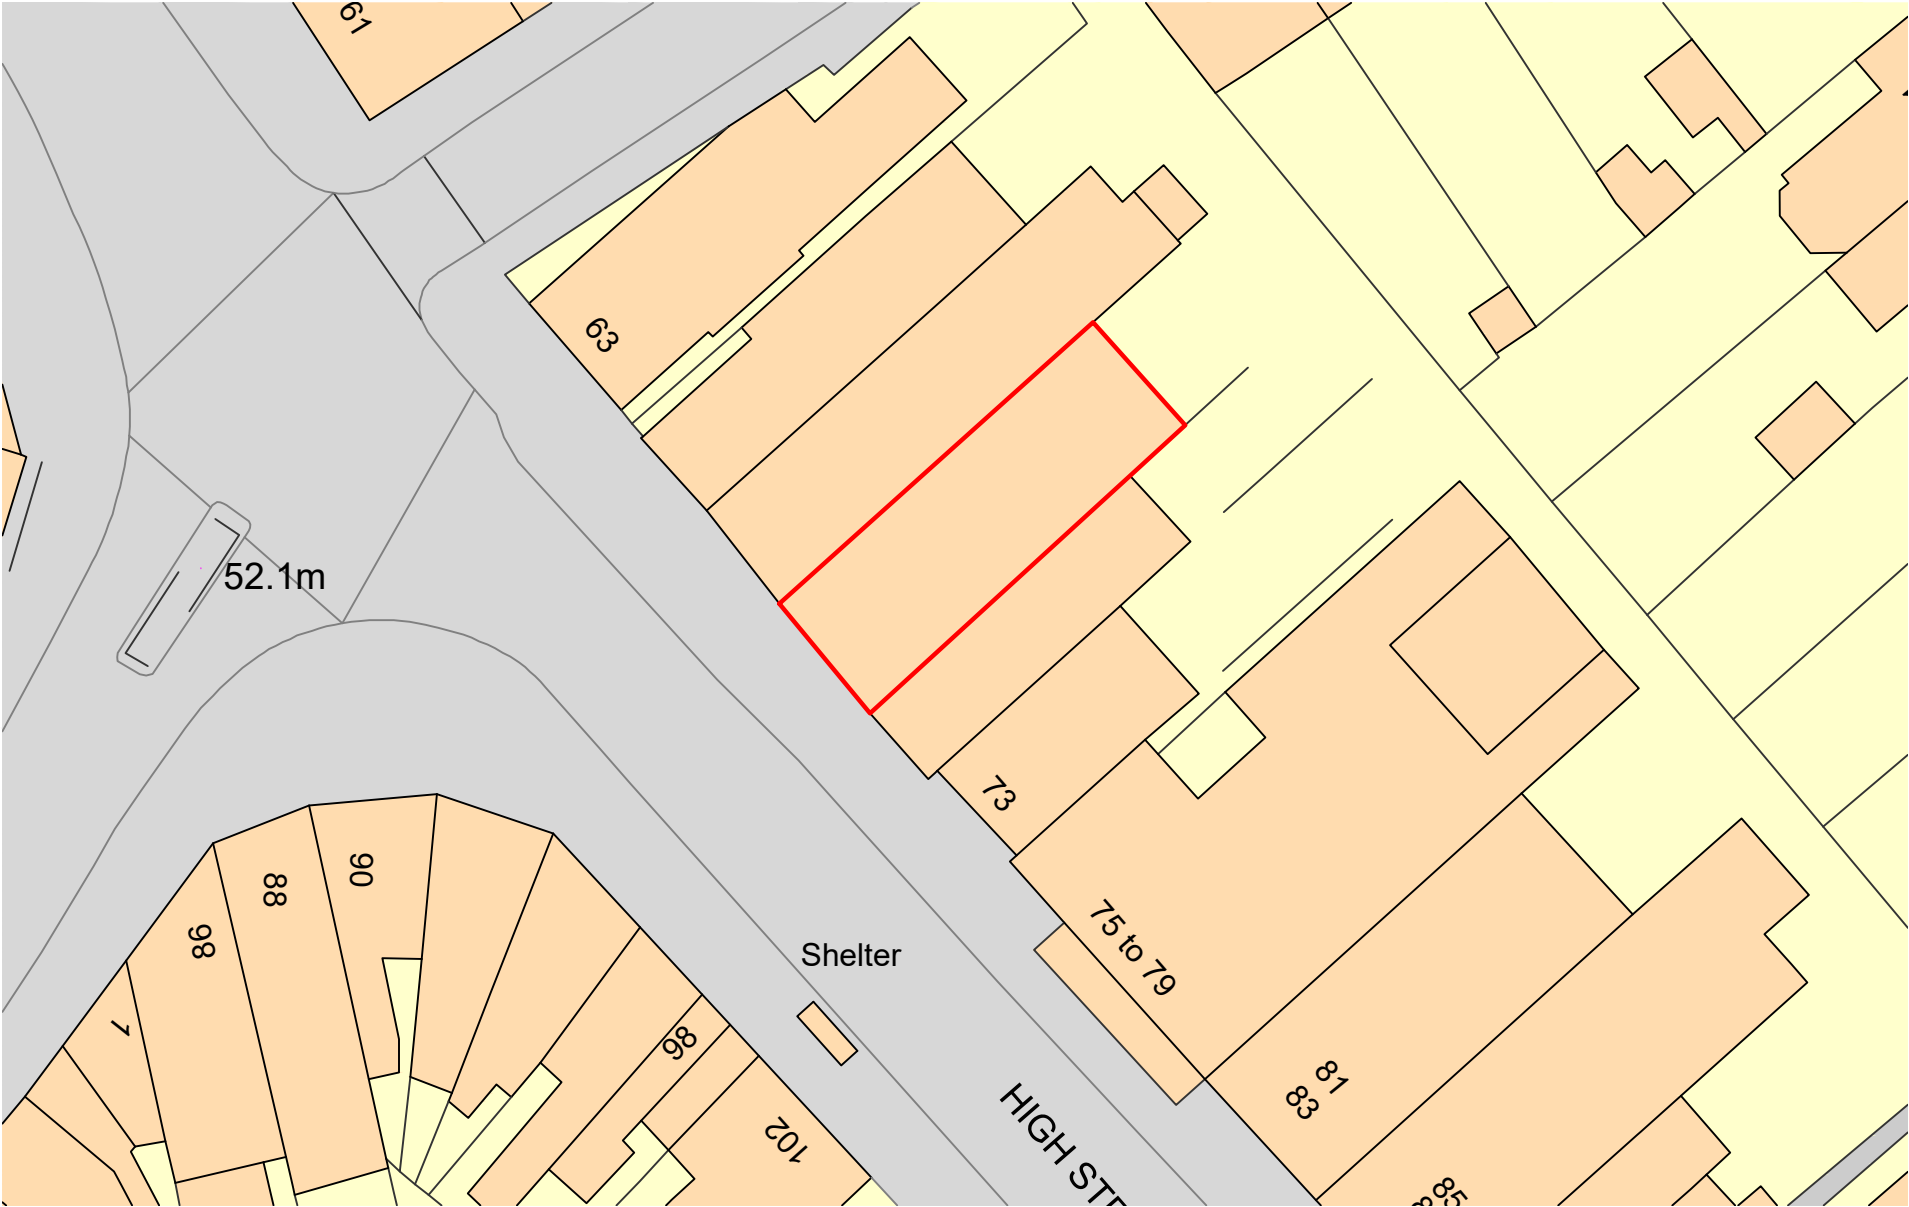

Ordnance Survey, (c) Crown Copyright 2026. All rights reserved. Licence number 100022432

BLOCK PLAN 1:500

Bradley-Mason

project management

Windsor House, Cornwall Road,
Harrogate HG1 2PW
Tel: 01423 611604
www.bradley-mason.com

PROJECT:
Block Plan
Toolstation
69 High Street
Ruislip
HA4 8JB

2	Amend not title	AM	17.08.26
1	First Issue	PB	02.08.26
Rev No.	Revision	Sign	Date
Drg No:	Rev:	Sheet:	Scale:
TSSite/L01	2	1/1	1:500 @ A3
Date Drawn:	Drawn By:	Checked By:	
02.08.26	PB		
Drawn on AutoCAD 2022	Property of Bradley Mason LLP Windsor House, Cornwall Road, Harrogate HG1 2PW. All rights of the copyright holders reserved. Unauthorised copying, hiring, lending of this data for financial or commercial gain is prohibited.		