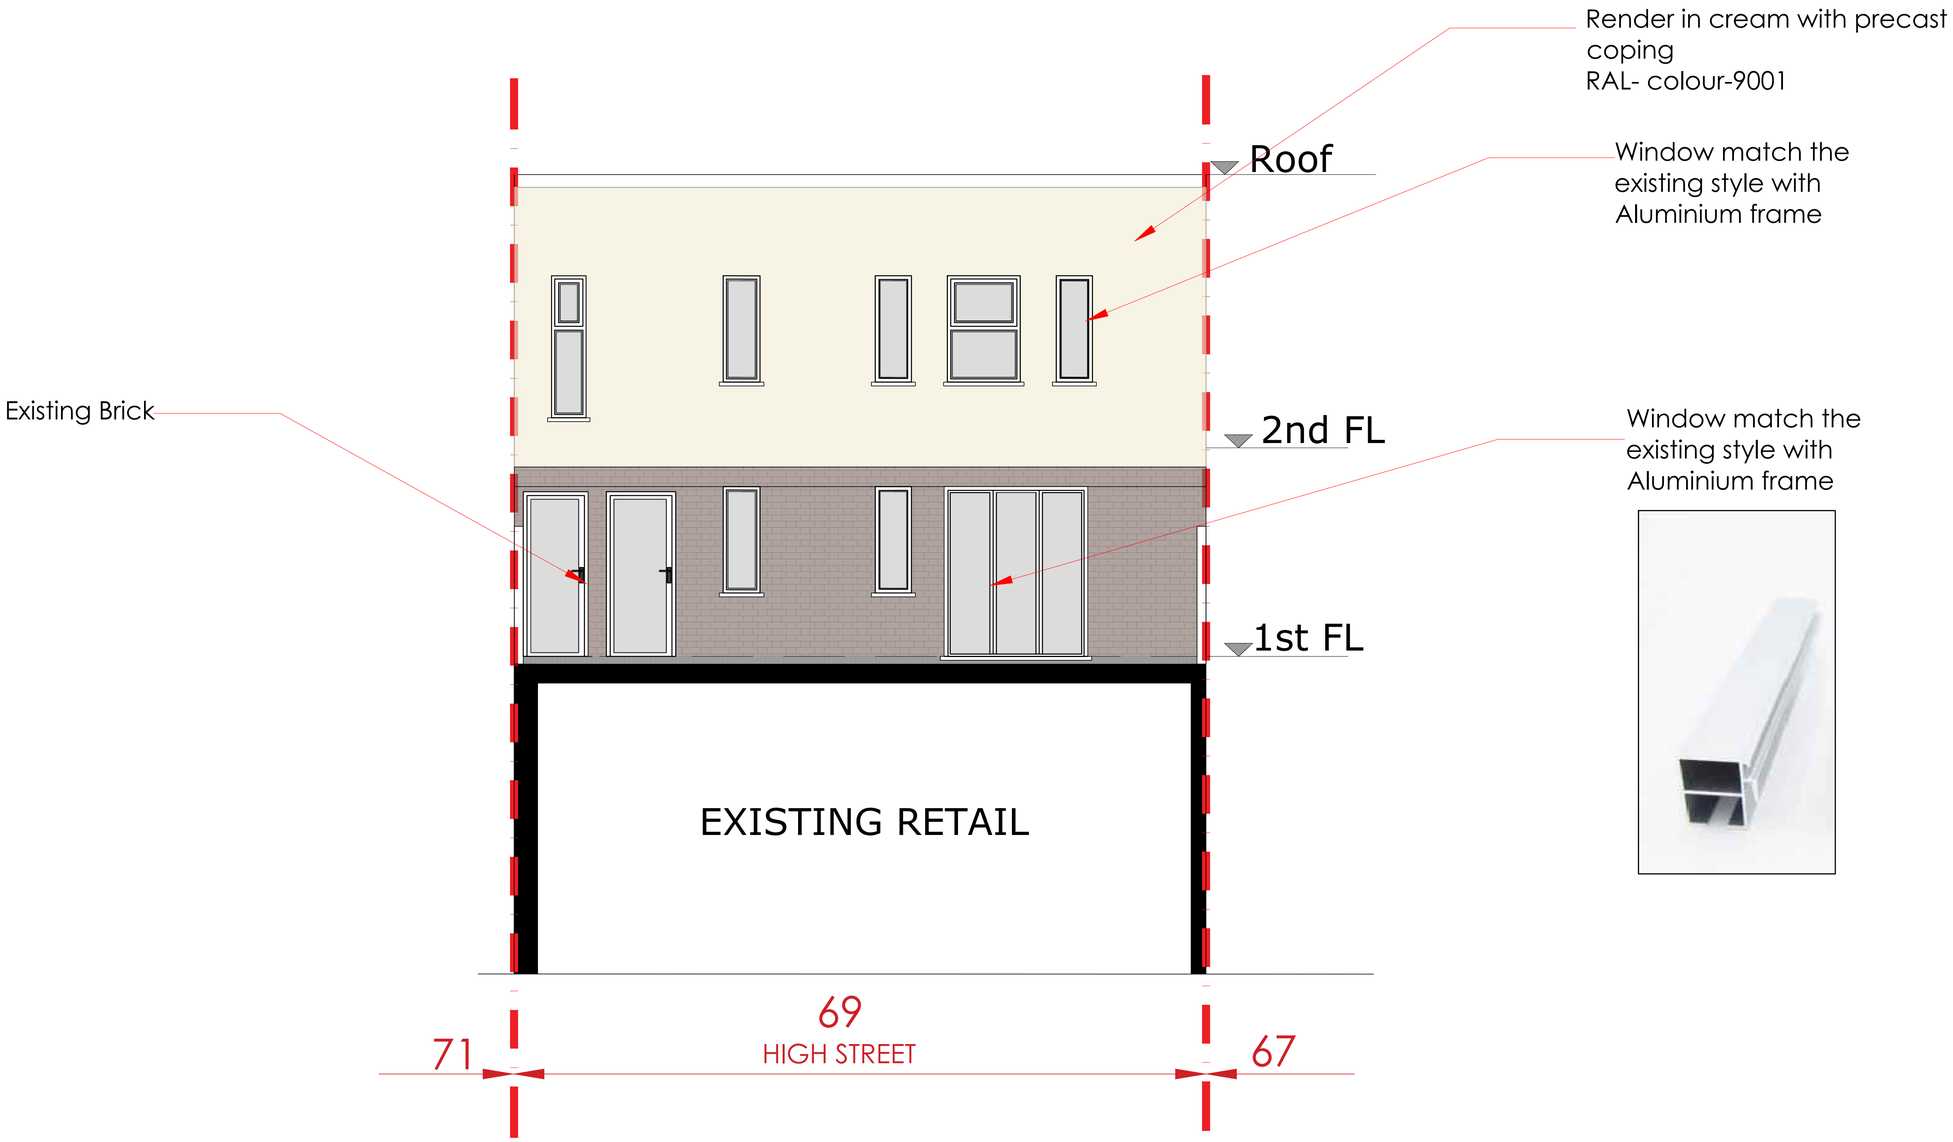

PROPOSED PODIUM ELEVATION 1

0m 1m 2m 3m 4m 5m

PROJECT	DWG NO.	SCALE	DETAIL	14.04.2026							PROJECT NO.	
69 HIGH STREET , RUISLIP, HA4 8JB	22	1:40 @ A1	PROPOSED PODIUM ELEVATION 1	SUBMITTED FOR PLANNING							26.02	**PR Architecture ltd.** Chartered Architect
PLANNING												120, Pinner Road, Harrow, HA1 4JD. Tel: 0208 357 2304