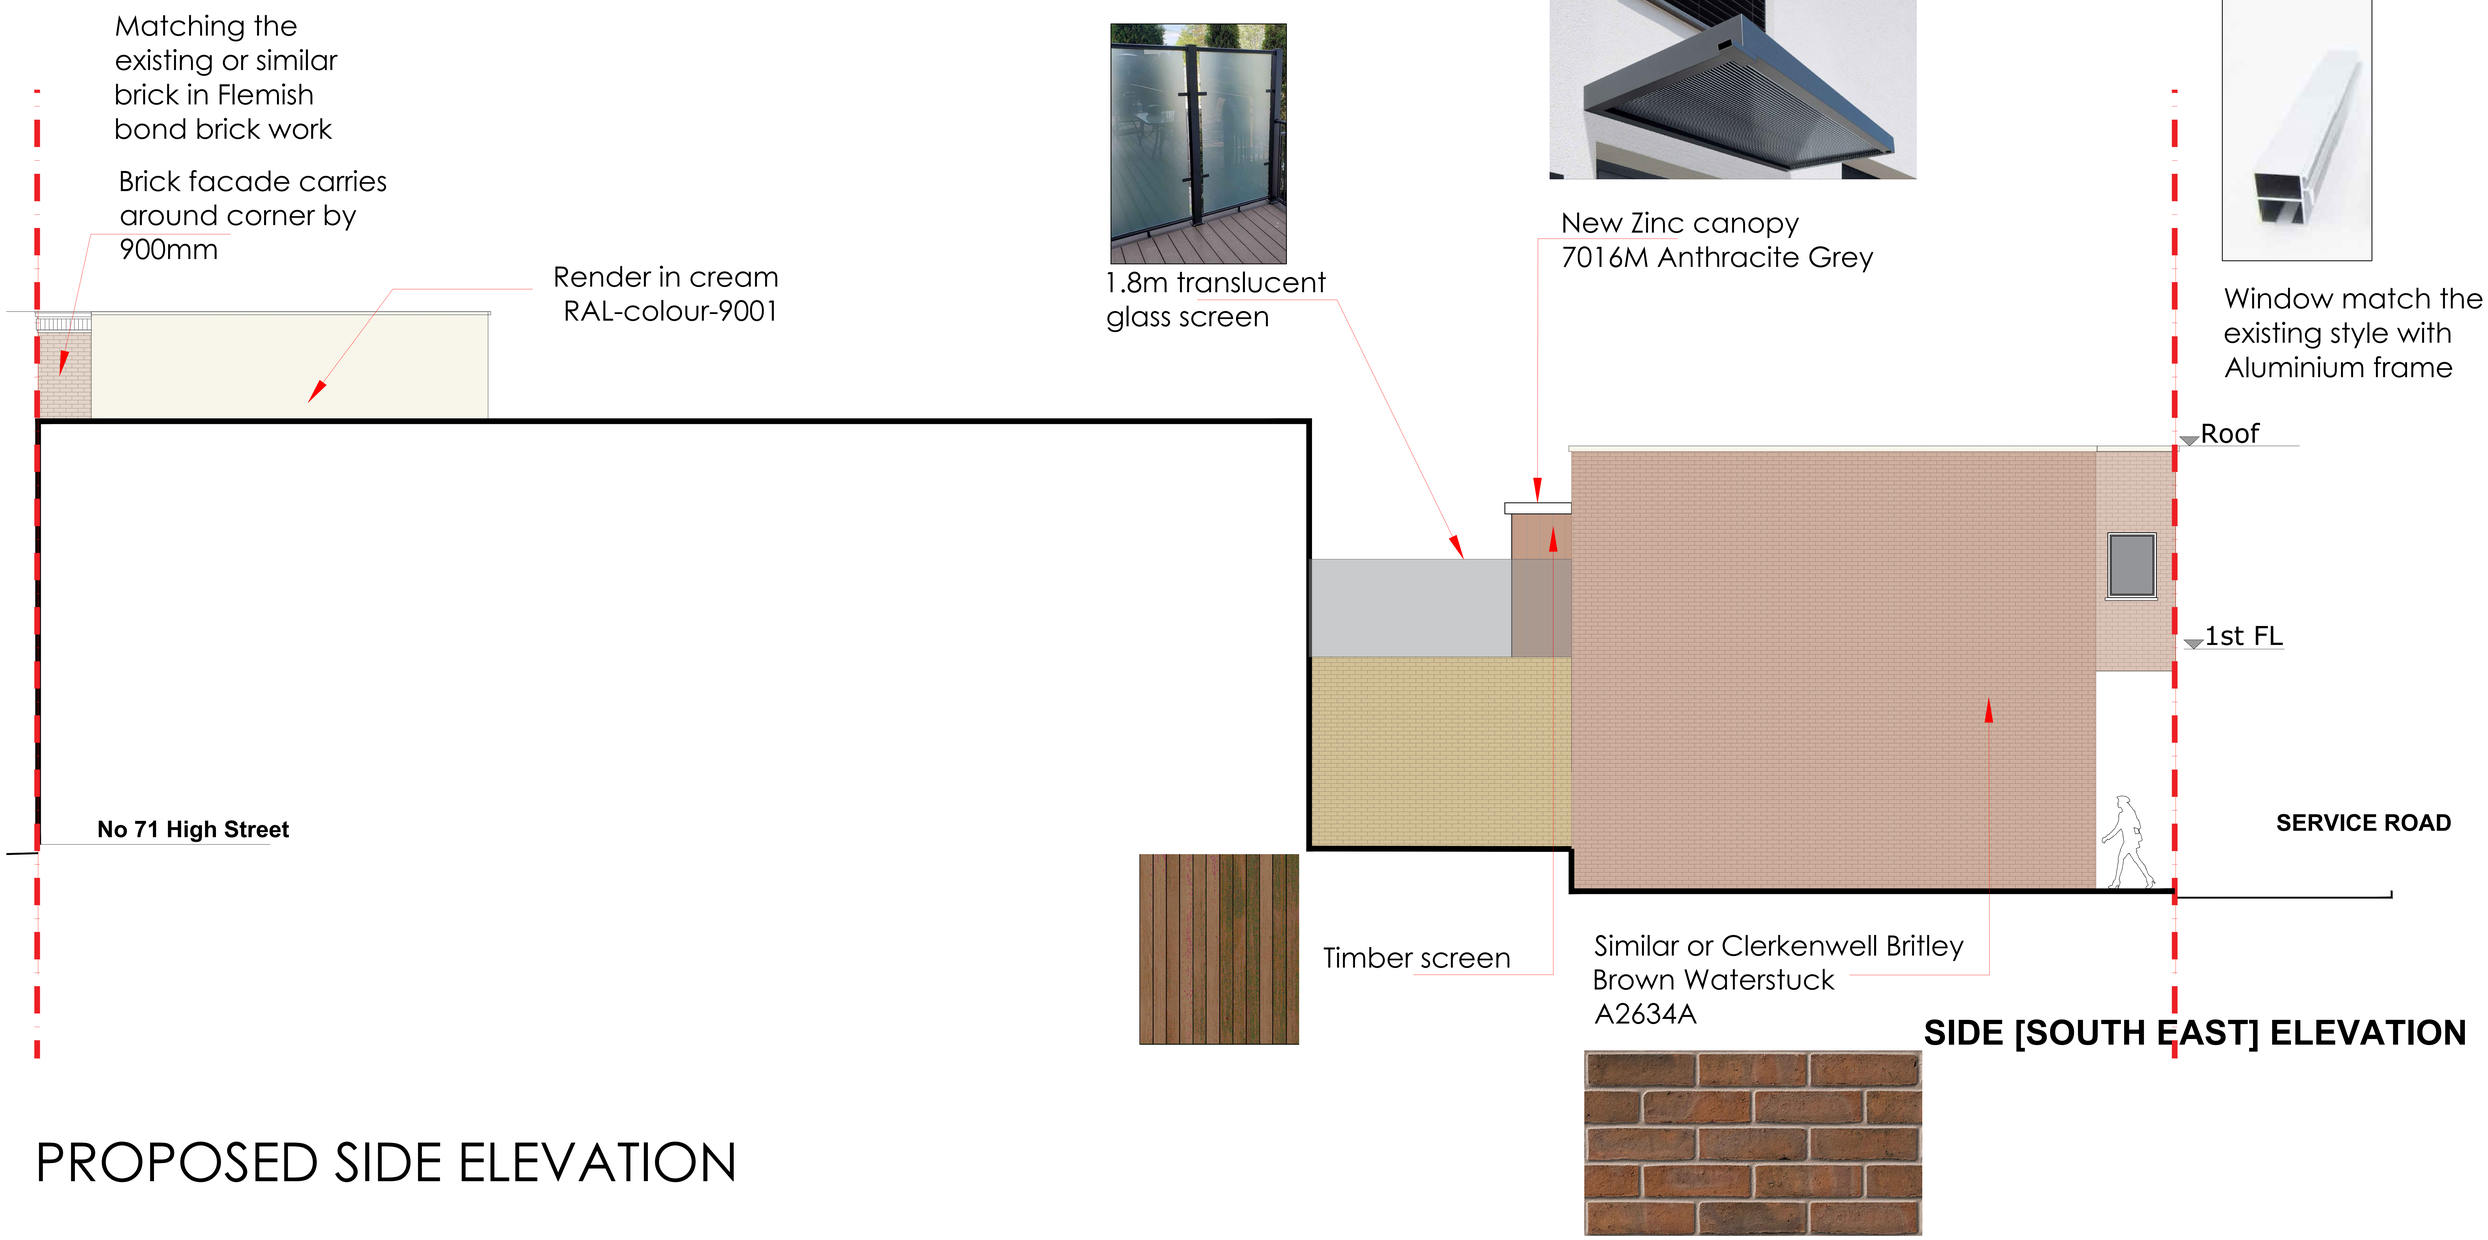

SIDE [SOUTH EAST] ELEVATION

PROPOSED SIDE ELEVATION

0m 1m 2m 3m 4m 5m

PROJECT	DWG NO.	SCALE	DETAIL	14.04.2026							PROJECT NO.
69 HIGH STREET , RUISLIP, HA4 8JB	24	1:40 @ A0	PROPOSED SIDE ELEVATION	SUBMITTED FOR PLANNING							26.02
PLANNING											

PR Architecture ltd.
Chartered Architect
120, Pinner Road, Harrow, HA1 4JD.
Tel: 0208 357 2304