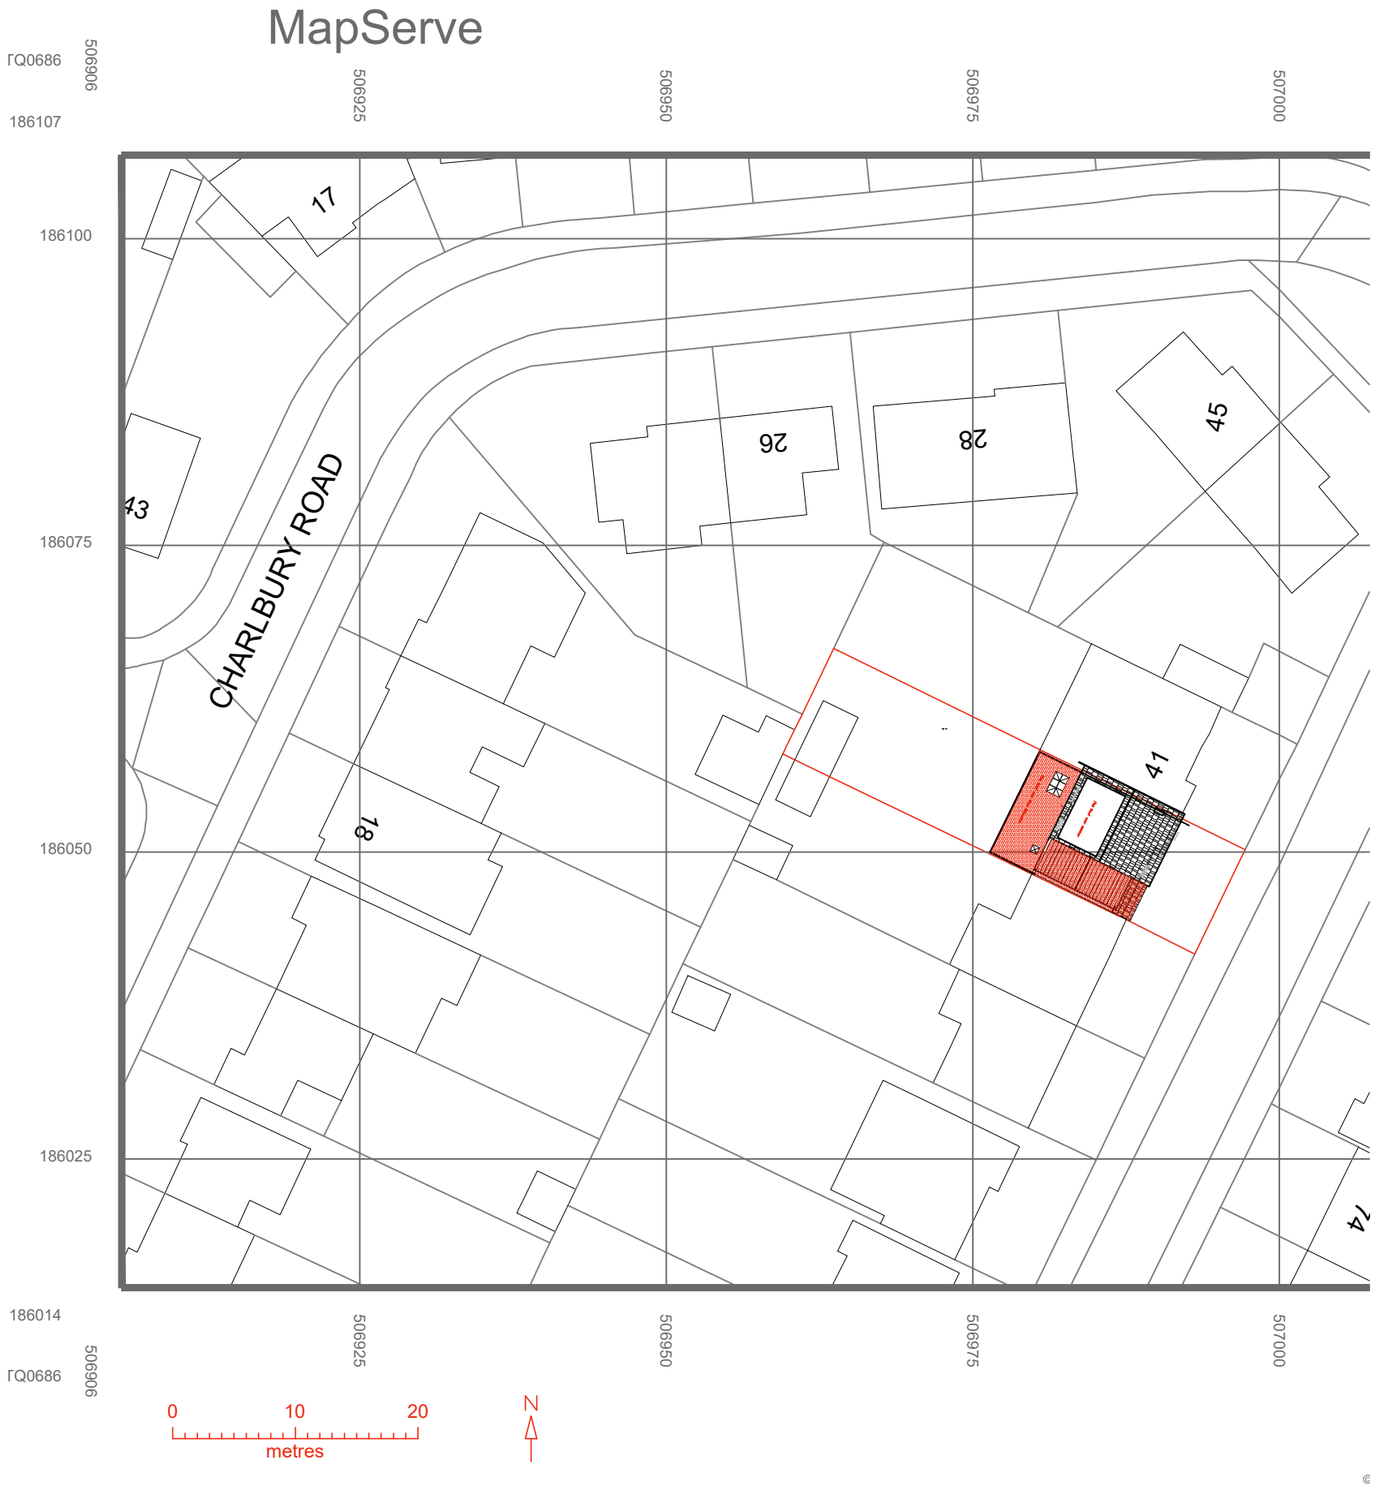

Block Plan scale:1:500

Location Plan scale:1:1250

© AR Projects Ltd. All rights reserved

project: 39 Campden Road Ickenham, Uxbridge UB10 8EU Location Plan	A R Projects Limited architectual services	drawn: RB scale: 1:100 date: Feb. 2022	drawing no PL-2010-11	rev ---
		81 Spring Grove Crescent, Hounslow Middx TW3 4DA M 07971 878 910 E arprojects@gmail.com		Projects Ltd