


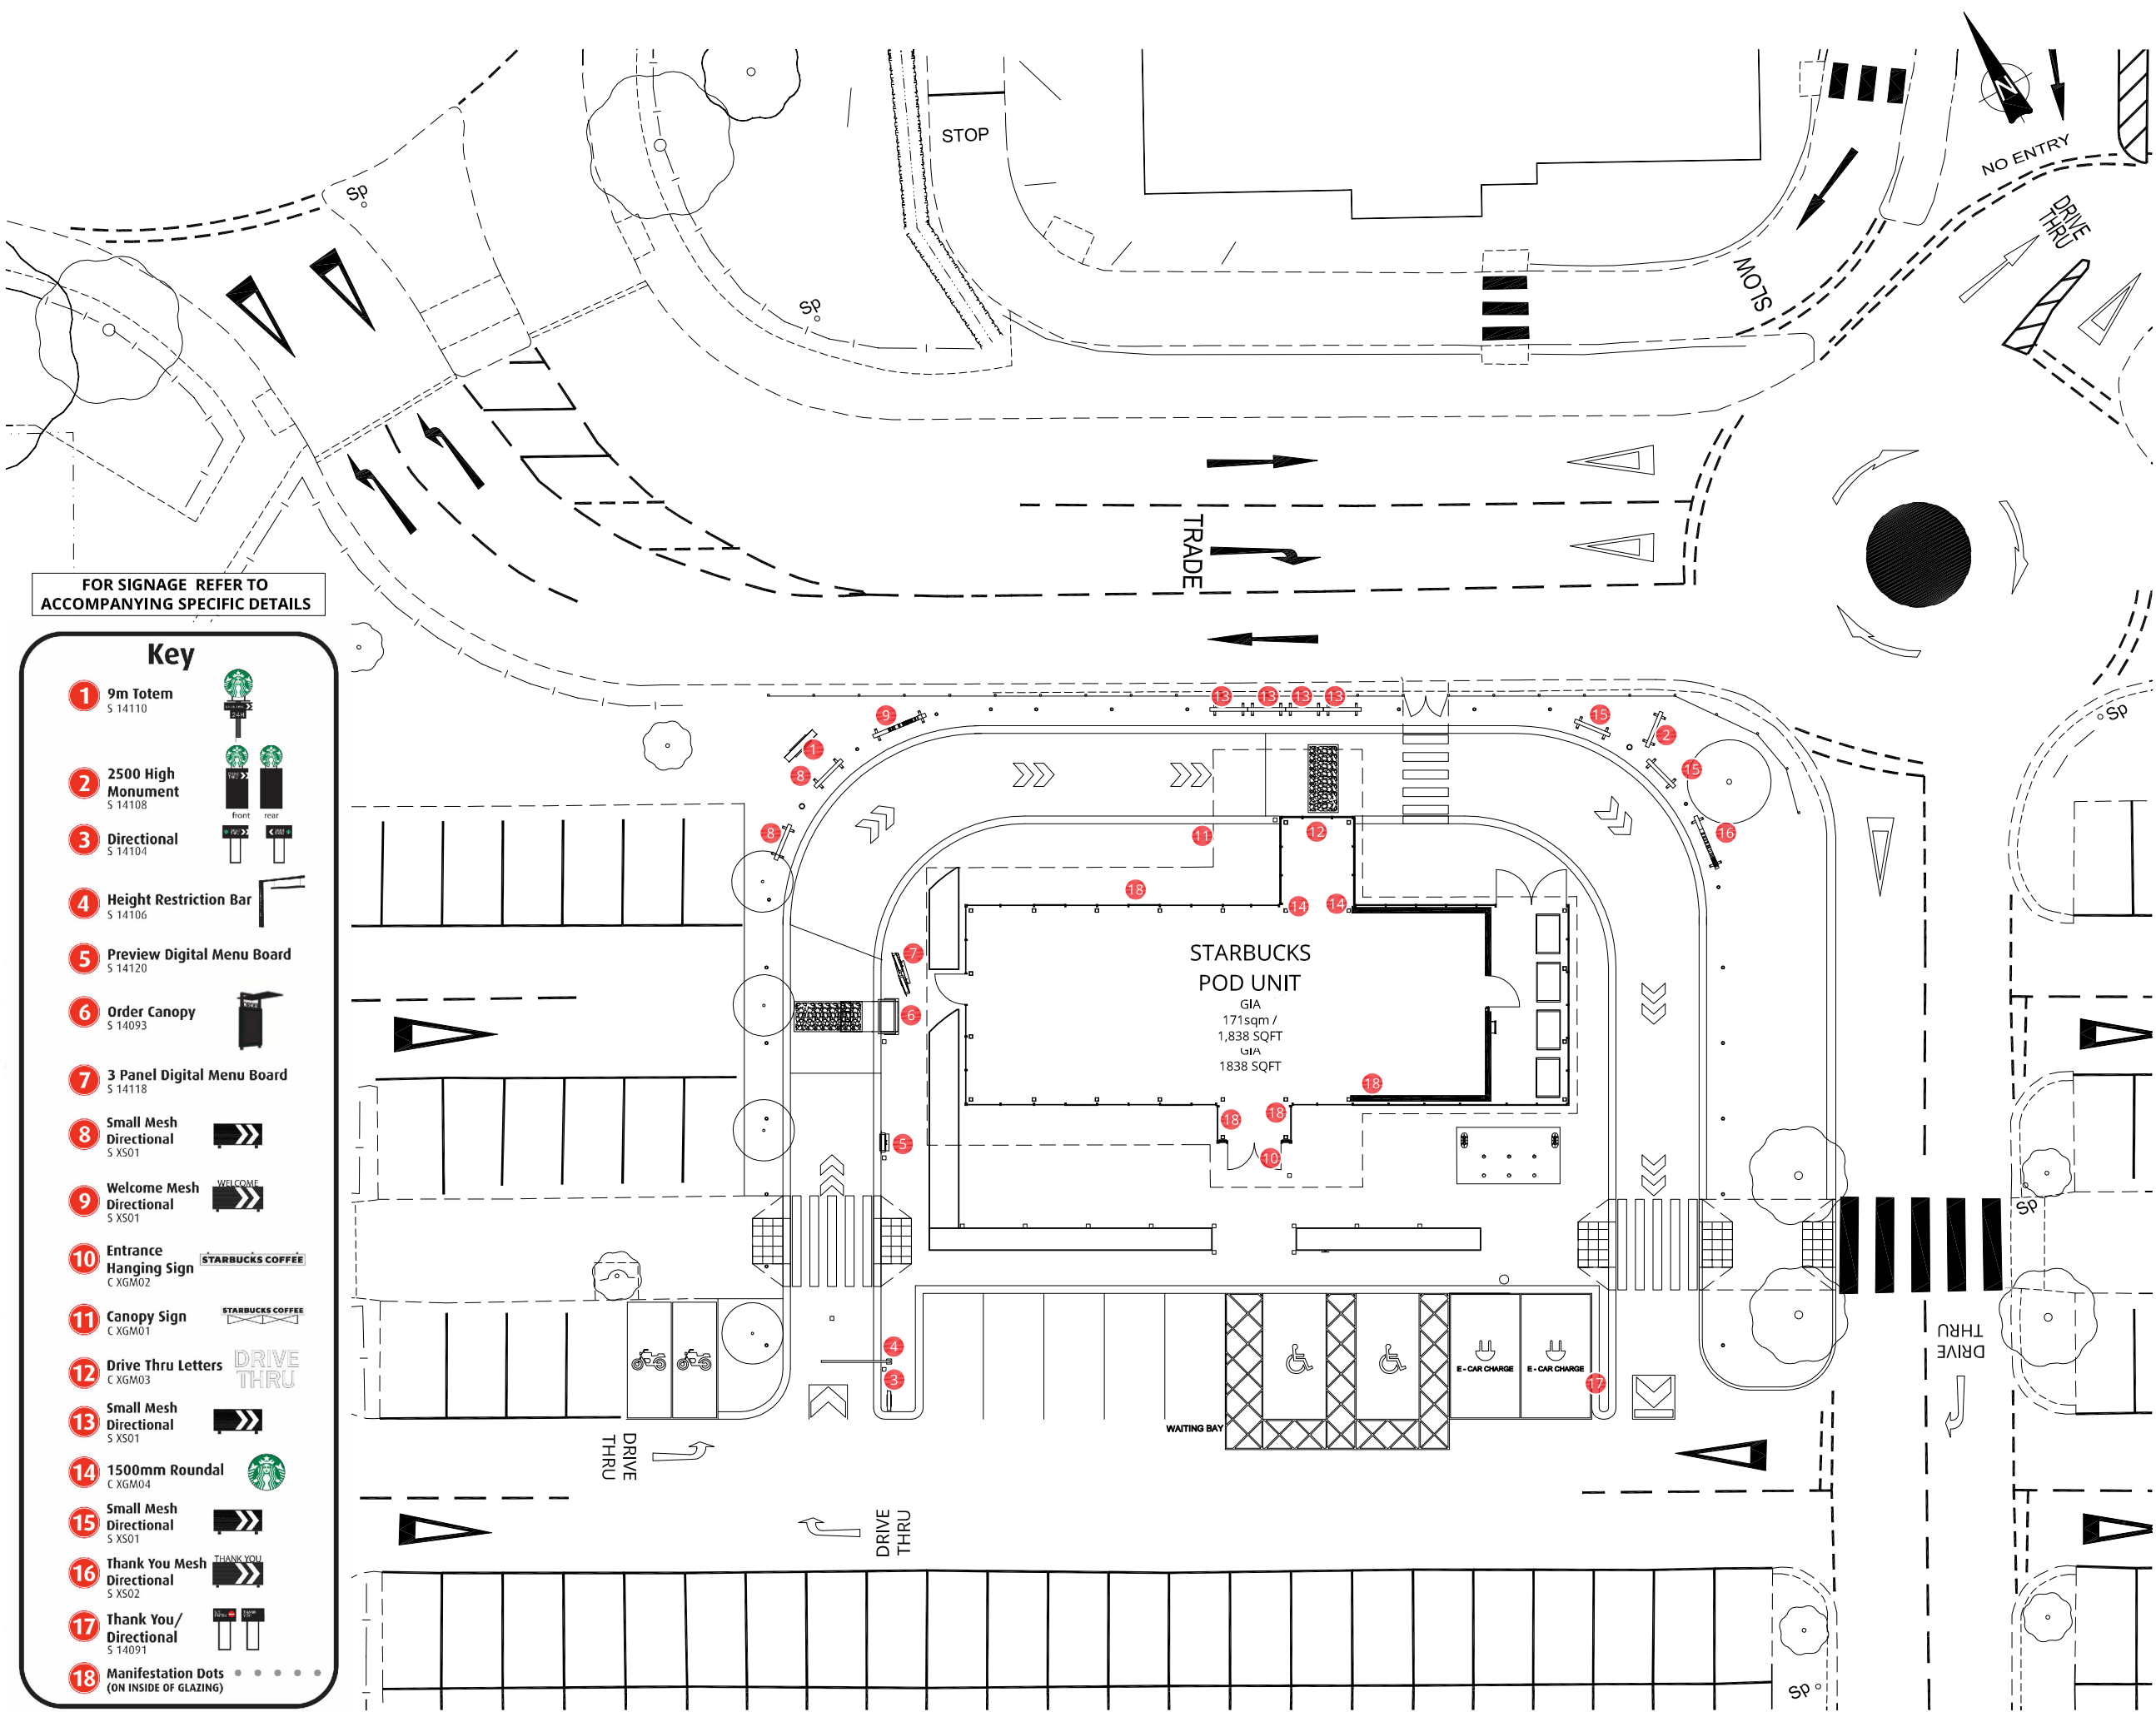

FOR SIGNAGE REFER TO
ACCOMPANYING SPECIFIC DETAILS

Key

1

9m Totem
S 14110

2

2500 High Monument
S 14108

3

Directional
S 14104

4

Height Restriction Bar
S 14106

5

Preview Digital Menu Board
S 14120

6

Order Canopy
S 14093

7

3 Panel Digital Menu Board
S 14118

8

Small Mesh Directional
S XS01

9

Welcome Mesh Directional
S XS01

10

Entrance Hanging Sign
C XGM02

11

Canopy Sign
C XGM01

12

Drive Thru Letters
C XGM03

13

Small Mesh Directional
S XS01

14

1500mm Roundal
C XGM04

15

Small Mesh Directional
S XS01

16


Thank You Mesh Directional
S XS02

17

Thank You/ Directional
S 14091

18

Manifestation Dots
(ON INSIDE OF GLAZING)

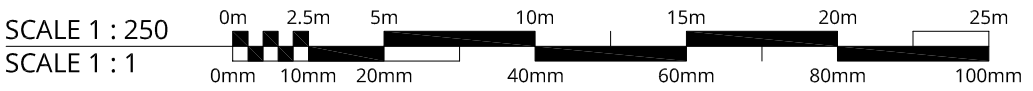

Copyright of this drawing is the property of Urban Edge Architecture Limited. It must not be reproduced or amended nor used in the execution of any works whether in conjunction with the proposed works for which it is prepared or otherwise without the express consent in writing of Urban Edge Architecture Limited.

Urban Edge Architecture Limited
One Scotgate Mews, Scotgate,
Stamford, Lincolnshire, PE9 2FX.

Tel. ++44 (0)1780 755 665
Fax. ++44 (0)1780 755 360

Scale for planning purposes only

DRAWINGS TO BE READ IN COLOUR

D02	Signage 2 updated	16.06.17
D01	Parking layout updated (in front of unit)	25.05.17
Revision	Description	Date

architecture / masterplanning / design

Client

RREEF WILLOWTREE LIMITED

Project

**WILLOWTREE RETAIL PARK
YEADING, PROPOSED
STARBUCKS DRIVE THRU**

Drawing

**PROPOSED POD UNIT
SIGNAGE PLAN**

Scale	1:250 @ A3	Drawn	JS
Date	APR 17		
Project No.	Drawing No.	Revision	
1479	URB-PU [08]00 06	D02	

PLANNING