

Copyright in this drawing is the property of Urban Edge Architecture Limited. It must not be reproduced or amended in any form without the express consent in writing of Urban Edge Architecture Limited.

Urban Edge Architecture Limited
One Scotgate Mews, Scotgate,
Stamford, Lincolnshire, PE9 2FX

Tel. ++44 (0)1780 755 665
Fax. ++44 (0)1780 755 360

Scale for planning purposes only

Scale for planning purposes only

LEGEND:

LANDLORDS OWNERSHIP
BOUNDARY

INDICATIVE 6m x 2.5m CABIN
(DOUBLE STACKED AS REQUIRED)

LANDLORD WORKS
CONTRACTORS COMPOUND

WORKS PEDESTRIAN
ACCESS ROUTES ONLY

SAFE TEMP CUSTOMER
ACCESS ROUTES



DELIVERY VEHICLE
ACCESS ROUTES

 SKIP LOCATIONS FOR LANDLORD WORKS ONLY.

- INDICATES PARKING SPACES TO BE RETAINED DURING WORKS TO MAINTAIN 140 SPACE LEASE REQUIREMENT

ALLOW FOR SUITABLE SAFETY & TRAFFIC CONTROL
SIGNAGE AROUND SITE TO WARN/PROTECT THE PUBLIC

FOR FURTHER DETAILS PLEASE ALSO REFER TO PREPARED CONSTRUCTION METHODOLOGY STATEMENT

Revision	Description	Date
----------	-------------	------

URBANEDGE
architecture / masterplanning / design


Client
REEF WILLOWTREE LIMITED

Project
**WILLOWTREE LANE RPT
CYGNET WAY
YEADING**

Drawing SITE CONSTRAINTS PLAN

Scale	1:1250 @ A3	Drawn	JR
Date	MAR 17		

PLANNING

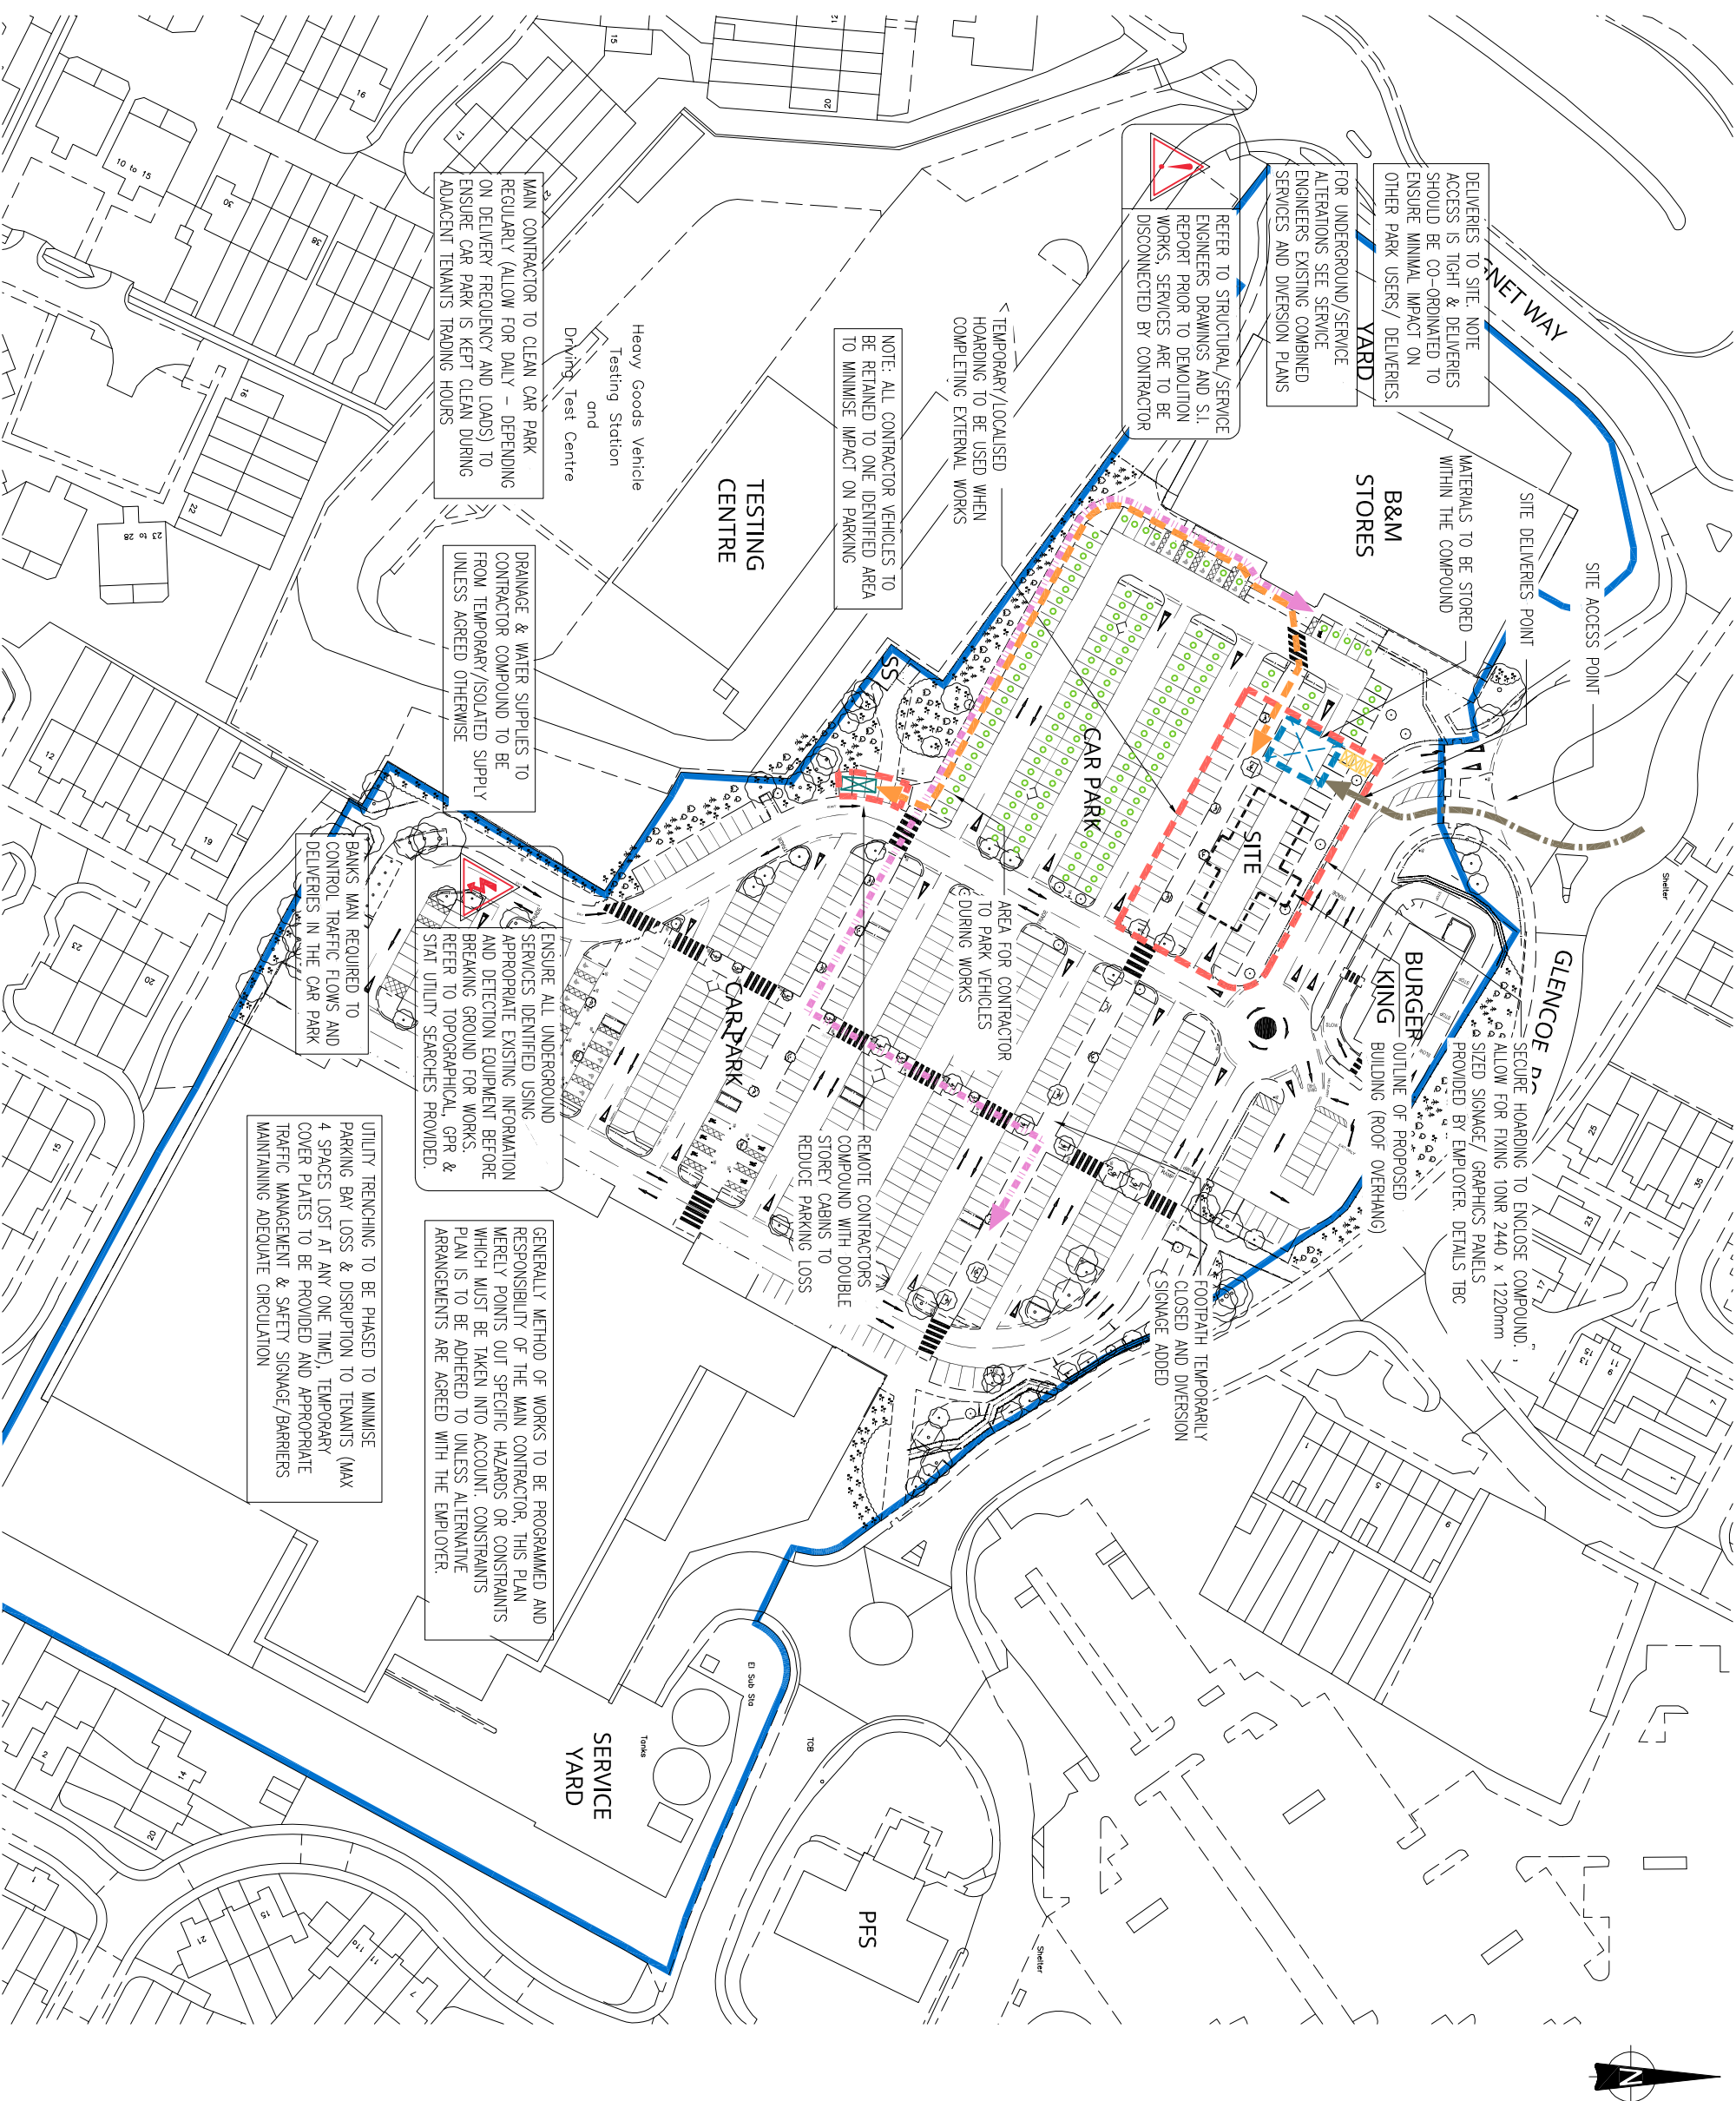

SCALE 1 : 1250
SCALE 1 : 1

