

Copyright of this drawing is the property of Urban Edge Architecture Limited. It must not be reproduced or amended nor used in the execution of any works whether in conjunction with the proposed works for which it is prepared or otherwise without the express consent in writing of Urban Edge Architecture Limited.

Urban Edge Architecture Limited
One Scotgate Mews, Scotgate,
Stamford, Lincolnshire, PE9 2FX.
Tel. ++44 (0)1780 755 665
Fax. ++44 (0)1780 755 360

Tel. ++44 (0)1780 755 665
Fax. ++44 (0)1780 755 360



Scale for planning purposes only

SITE ADDRESS:
PROPOSED POD UNIT
WILLOWTREE RETAIL PARK
GLENCOE ROAD
YEADING
UB4 9SN

LEGEND

RED LINE APPLICATION BOUNDARY

APPLICANTS OWNERSHIP

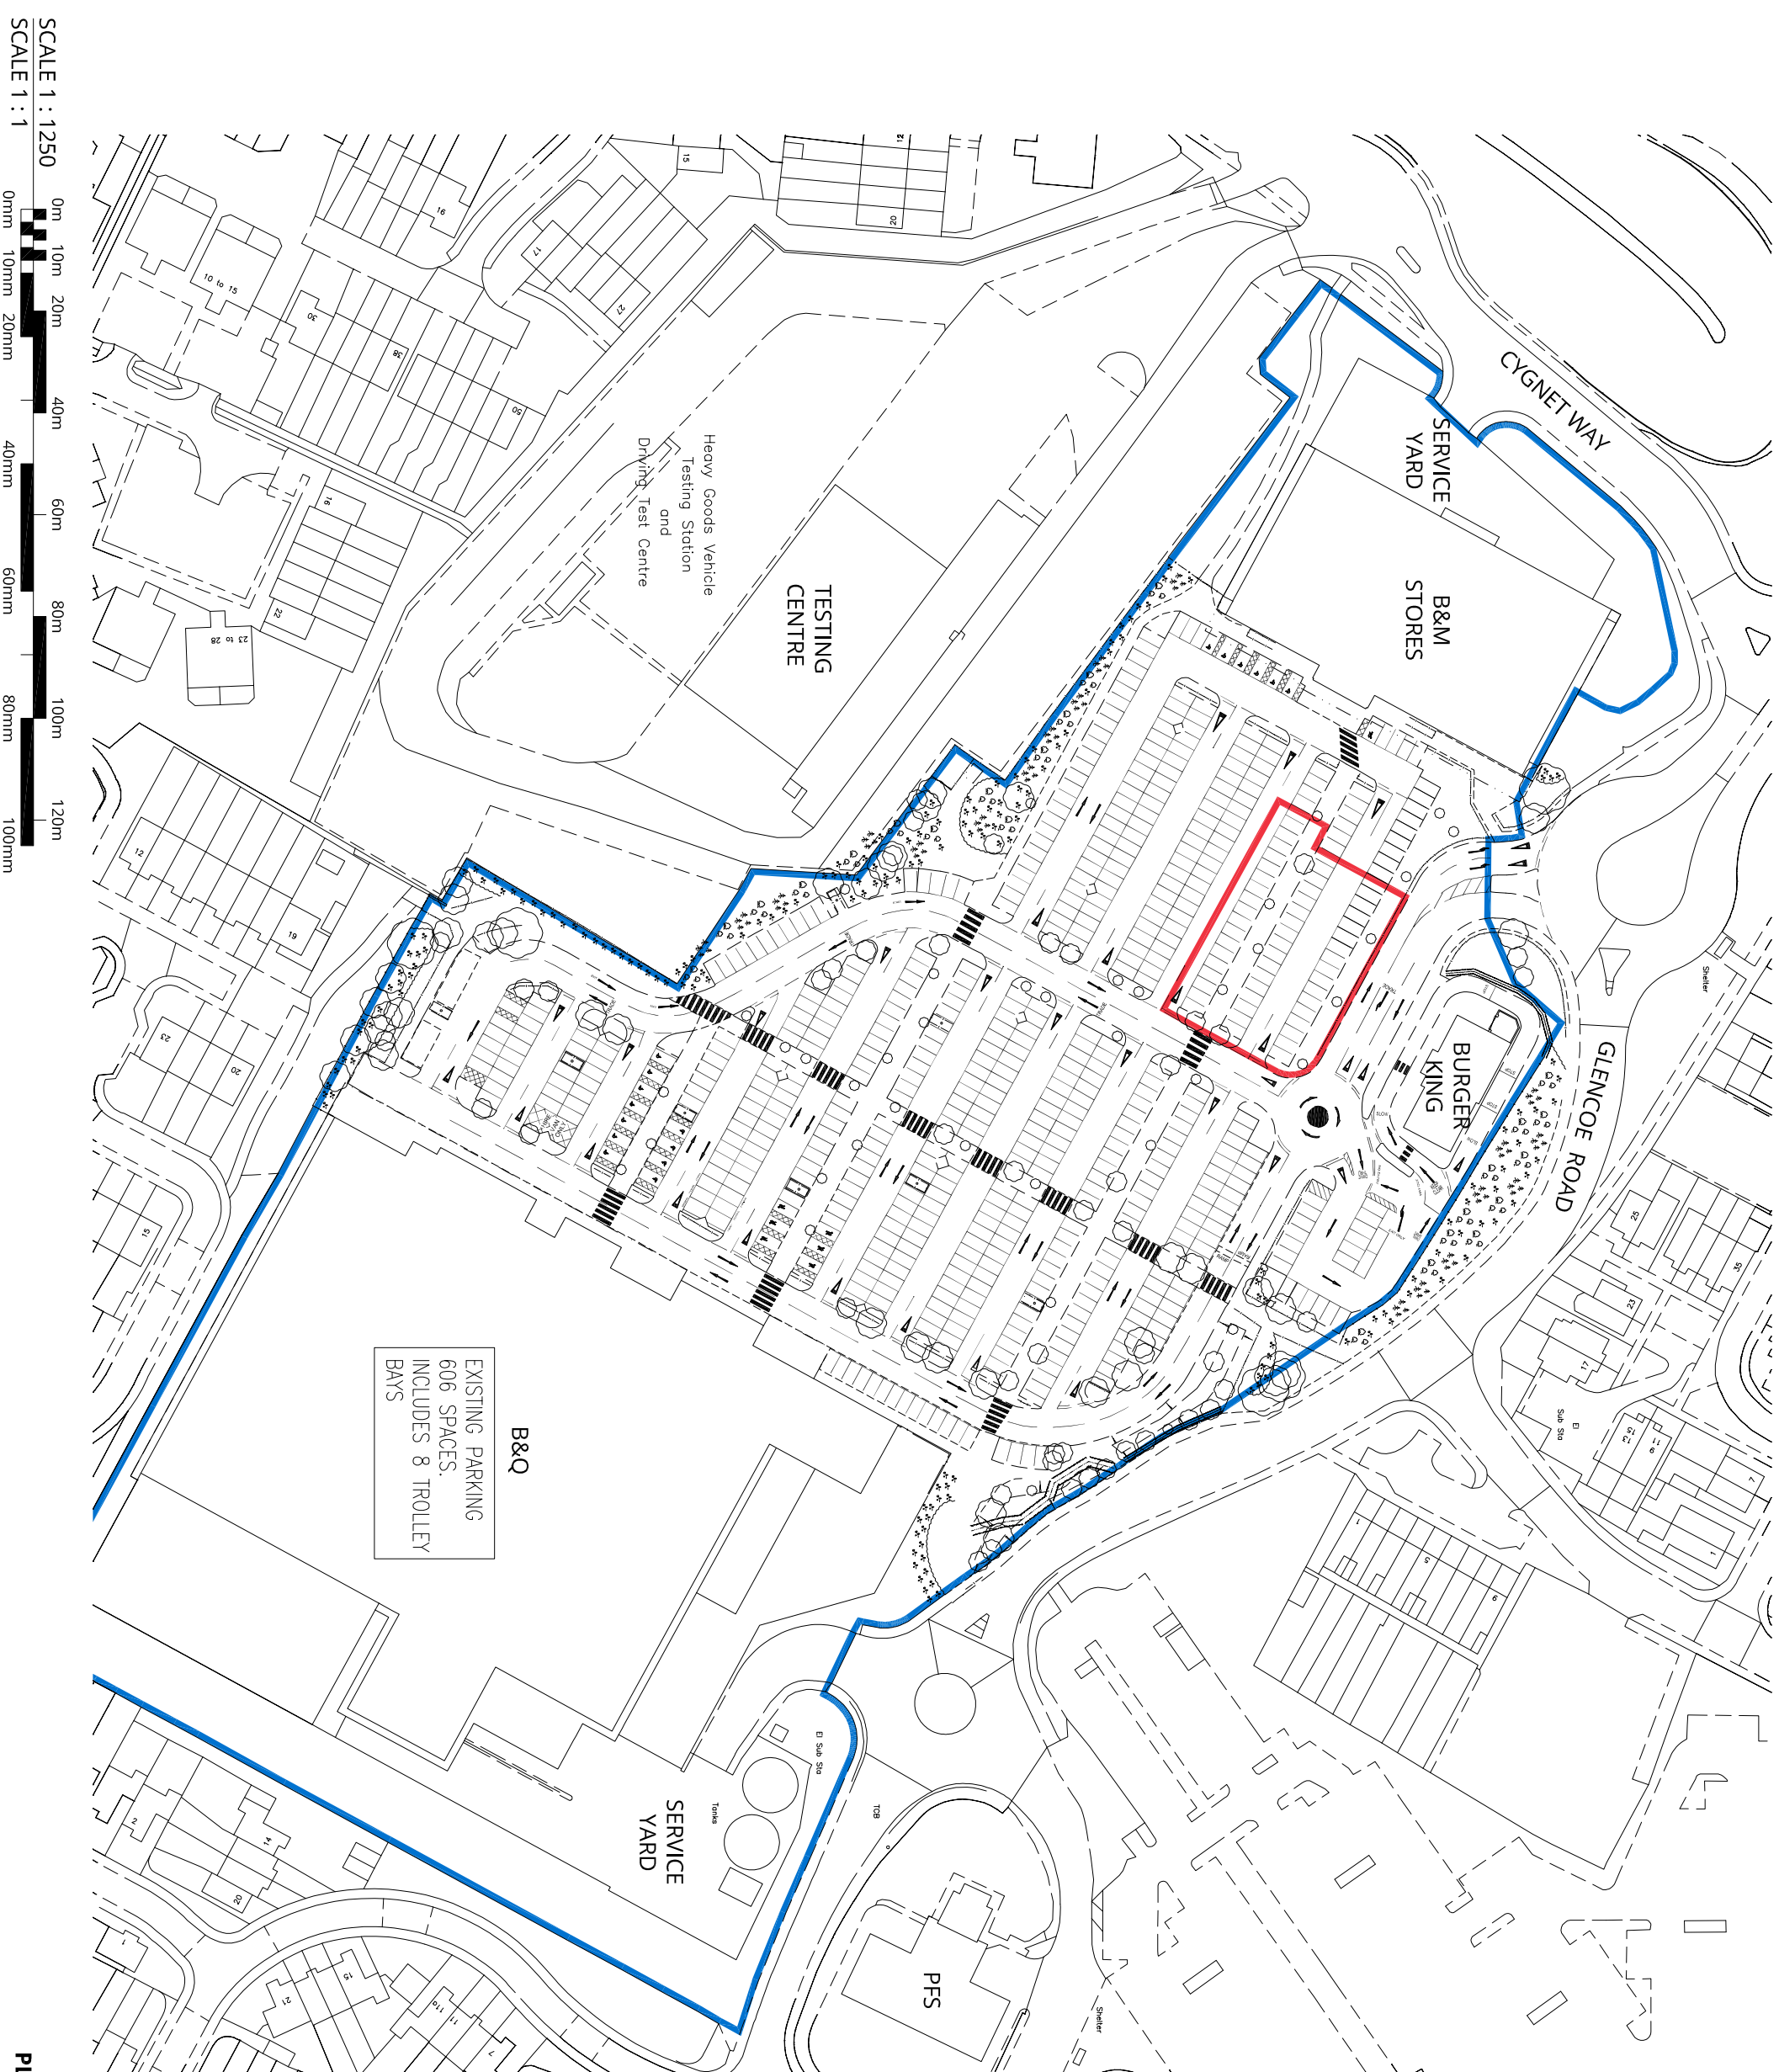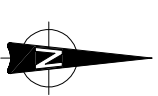

PLANNING

Revision	Description	Date
	URBANEDGE architecture / master planning / design	
Client	RREEF WILLOWTREE LIMITED	
Project	WILLOWTREE RETAIL PARK GLENCOE ROAD YEADING	
Drawing	SITE LOCATION & APPLICATION BOUNDARY PLAN AS EXISTING	
Scale	1:1,250 @ A3	Drawn JS
Date	MAR 17	
Project No.	URB-PU [08] 00 01	Revision D00