

Copyright of this drawing is the property of Urban Edge Architecture Limited. It must not be reproduced or amended nor used in the execution of any works whether in conjunction with the proposed works for which it is prepared or otherwise without the express consent in writing of Urban Edge Architecture Limited.

Urban Edge Architecture Limited
One Scargate Mews, Scargate
Stamford, Lincolnshire, PE9 2PX.

Tel. +444 (0)1780 755 665
Fax. +444 (0)1780 755 360


Scale for planning purposes only

SITE ADDRESS:
PROPOSED POD UNIT
WILLOWTREE RETAIL PARK
GLENCOE ROAD
YEADING
UB4 9SN


- LEGEND
- REDLINE APPLICATION BOUNDARY
 - APPLICANTS OWNERSHIP
 - TOTEM SITE

Project	WILLOWTREE RETAIL PARK YEADING, PROPOSED STARBUCKS DRIVE THRU		
Drawing	SITE LOCATION AND APPLICATION BOUNDARY PLAN AS PROPOSED		
Scale	1:1250 @ A3	Drawn	JS
Date	MAR 17		
Project No. Drawing No.	1479 URB-PU [08] 00 02	Revision	D01

DRAWINGS TO BE READ IN COLOUR			
D01	Parking layout updated in front of unit	25.05.17	
Revision	Description	Date	
Client	URBANEDGE architecture / masterplanning / design		
Client	RREEF WILLOWTREE LIMITED		

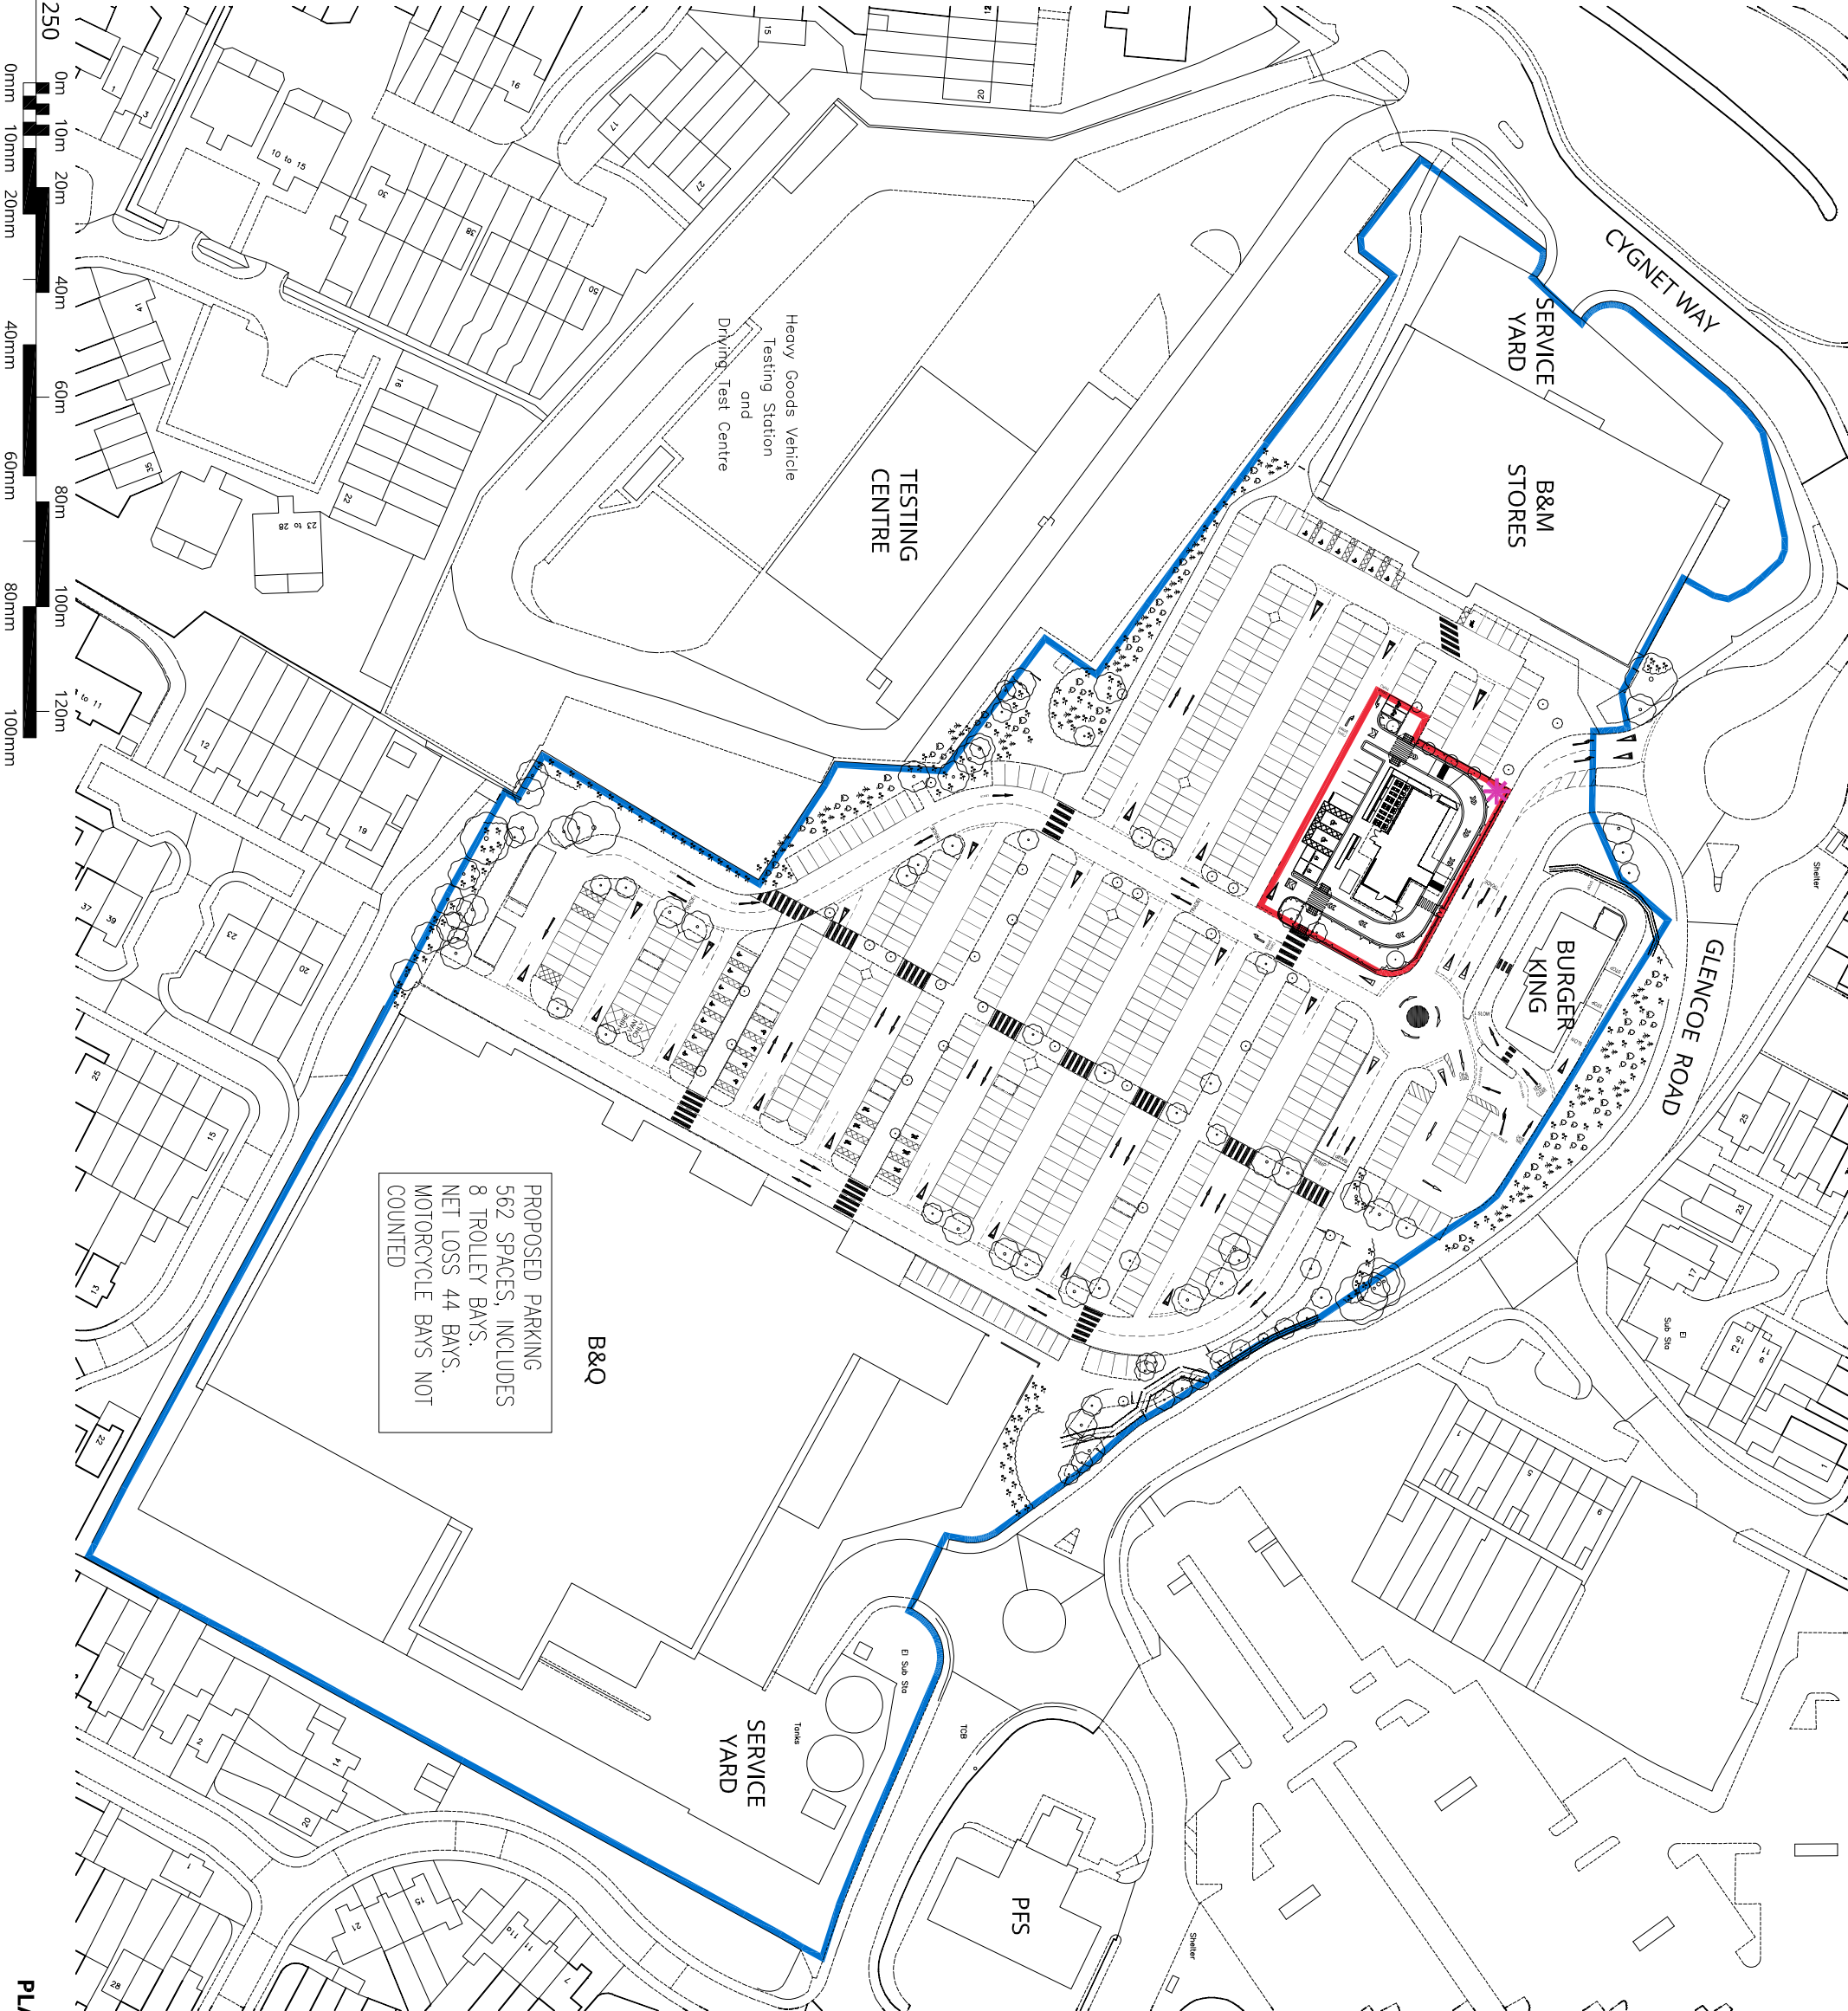

SCALE 1 : 1250
SCALE 1 : 1

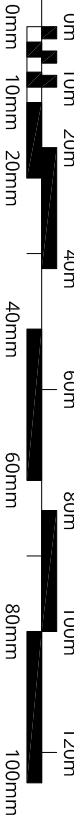

PLANNING