

Copyright of this drawing is the property of Urban Edge Architecture Limited. It must not be reproduced or amended nor used in the execution of any works whether in conjunction with the proposed works for which it is prepared or otherwise without the express consent in writing of Urban Edge Architecture Limited.

Urban Edge Architecture Limited
One Scougate Mews, Scougate
Stanford, Lincolnshire, PE9 2RX.
Tel. +444 (0)1780 755 665
Fax. +444 (0)1780 755 360


Scale for planning purposes only

LEGEND:

 REFUSE / PLANT ZONE


 TENANTS SEATING AREAS

 AREAS OF PLANTING, REFER TO LANDSCAPE ARCHITECTS DETAILS

  SERVICE ROUTE

 DRIVE THRU LANE

 SERVICING ZONE

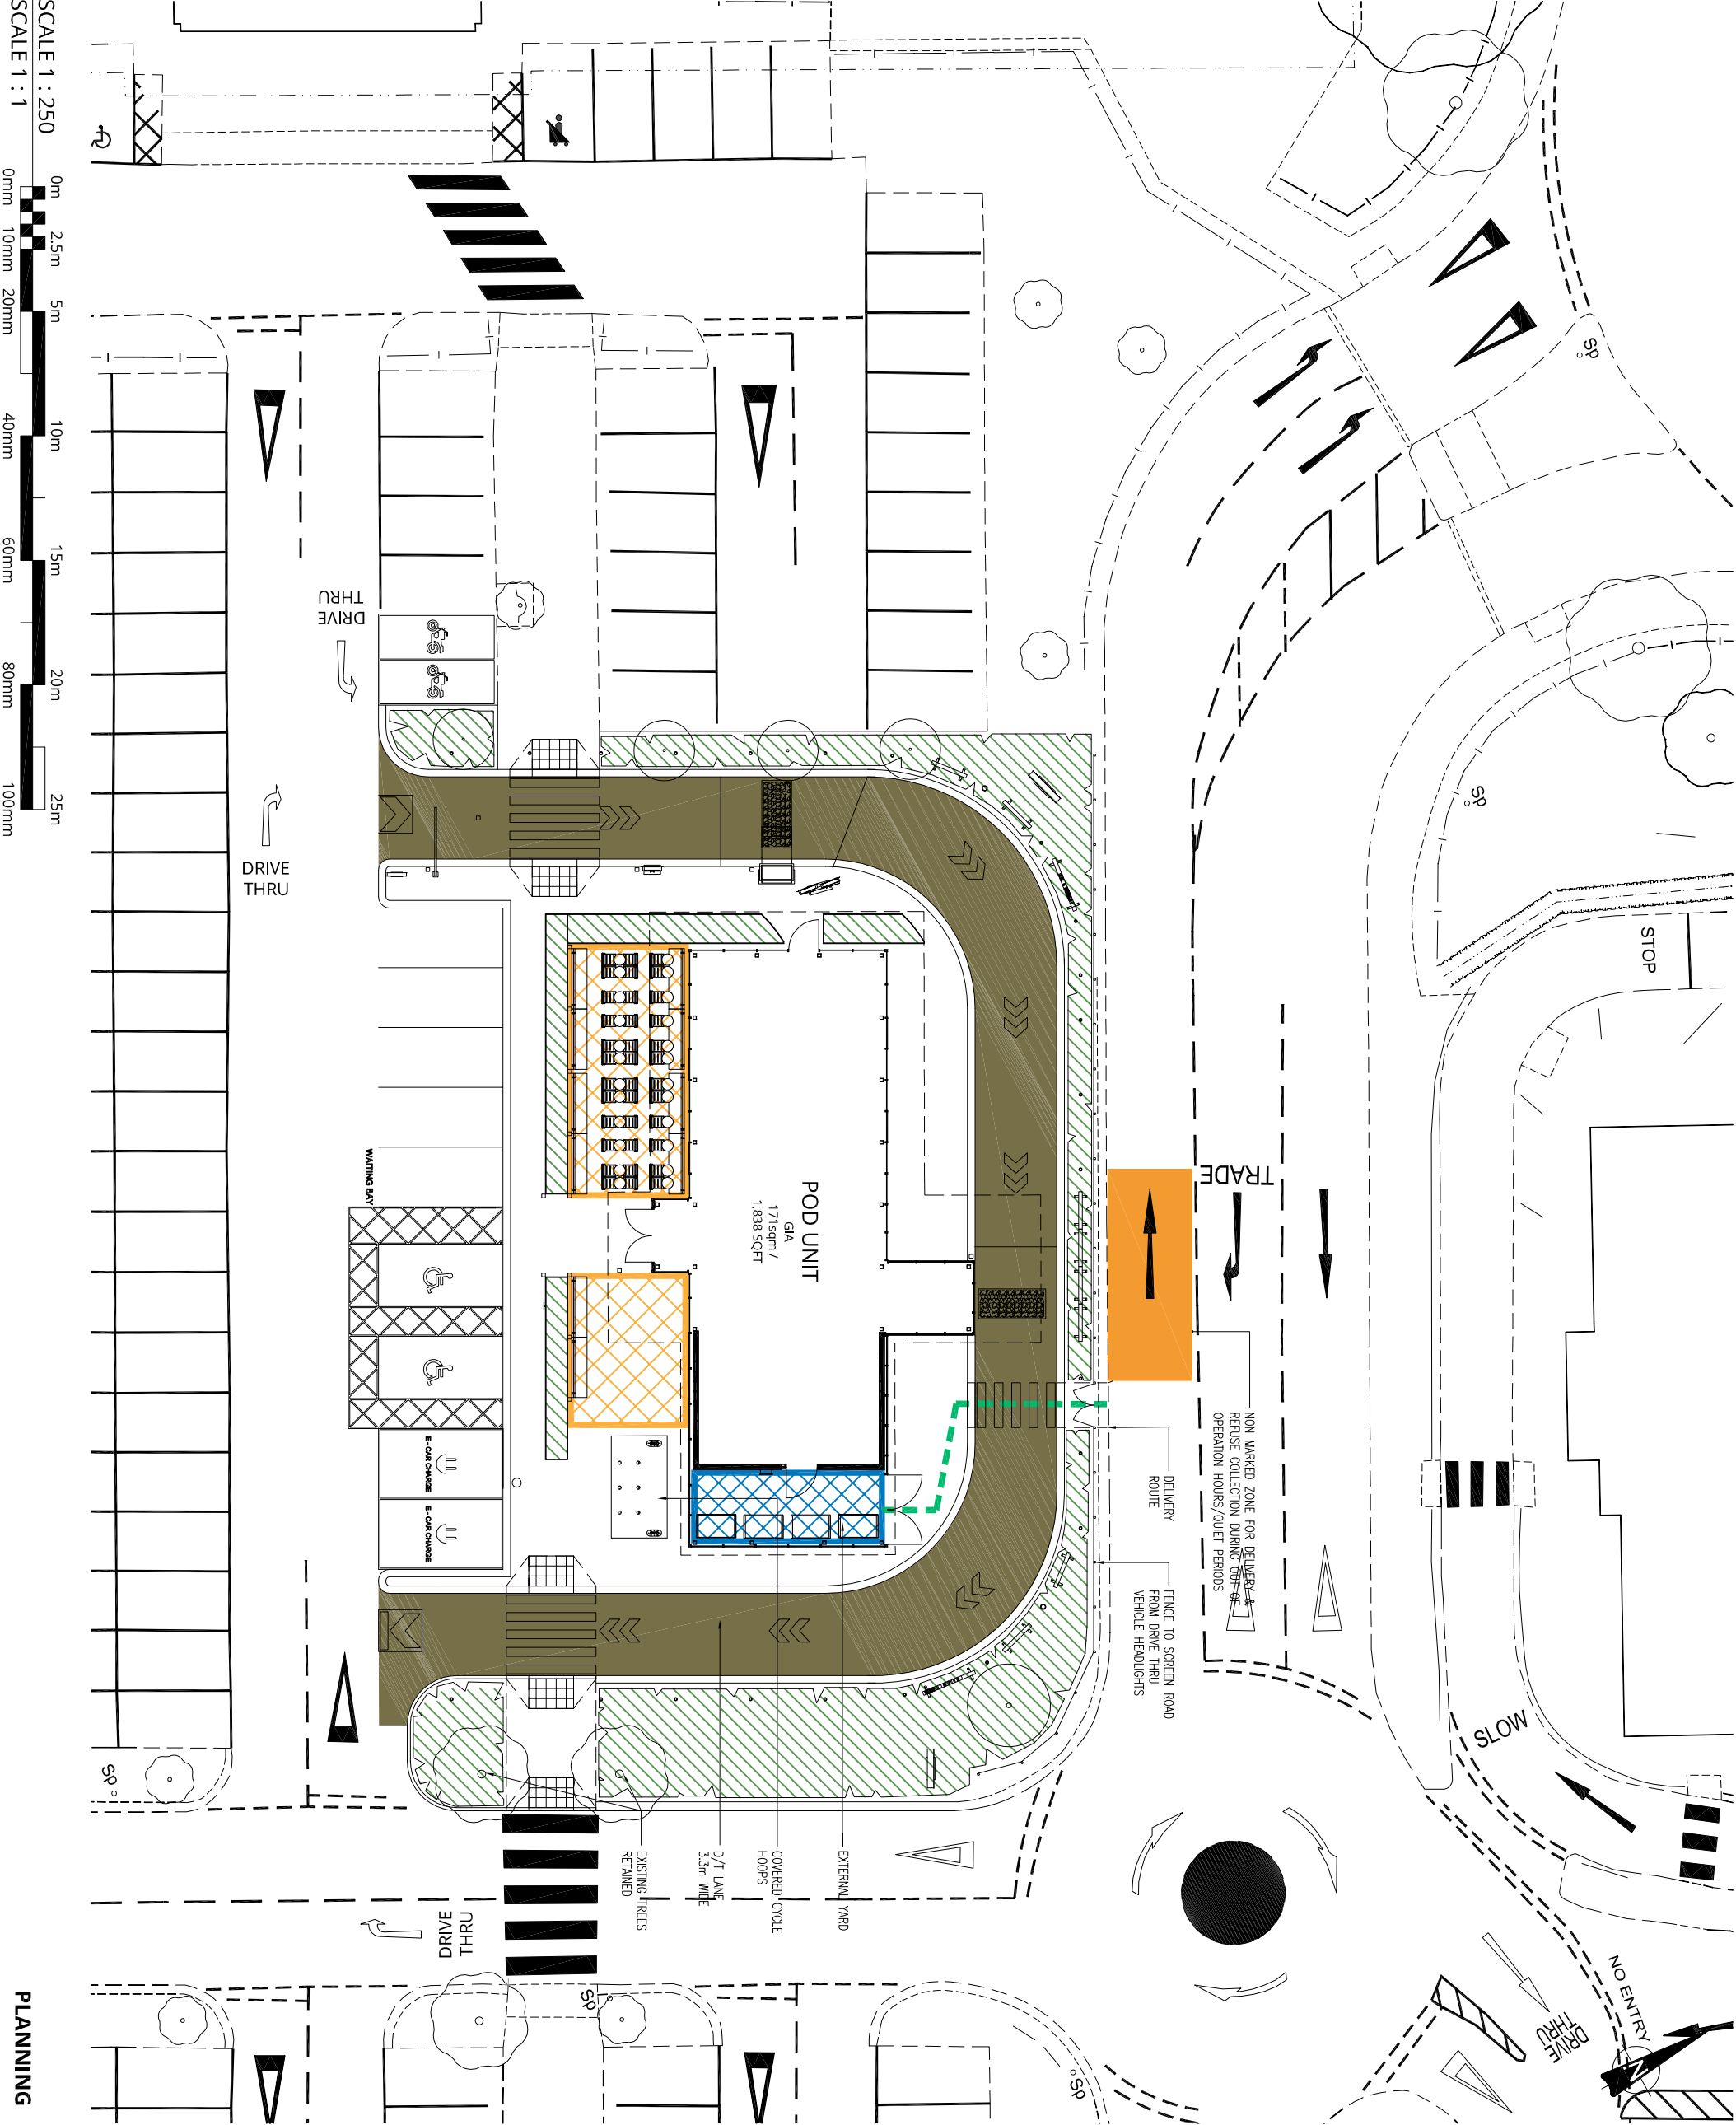

DRAWINGS TO BE READ IN COLOUR			
D01	Parking layout updated in front of unit	25.05.17	
Revision	Description	Date	
Client			
RREEF WILLOWTREE LIMITED			
Project			
WILLOWTREE RETAIL PARK YEADING, PROPOSED STARBUCKS DRIVE THRU			
Drawing			
PROPOSED POD UNIT SITE BLOCK PLAN			
Scale	1:250 @ A3	Drawn	JS
Date	APR 17		
Project No.	1479 URB-PV [08] 00 04	Revision	D01