


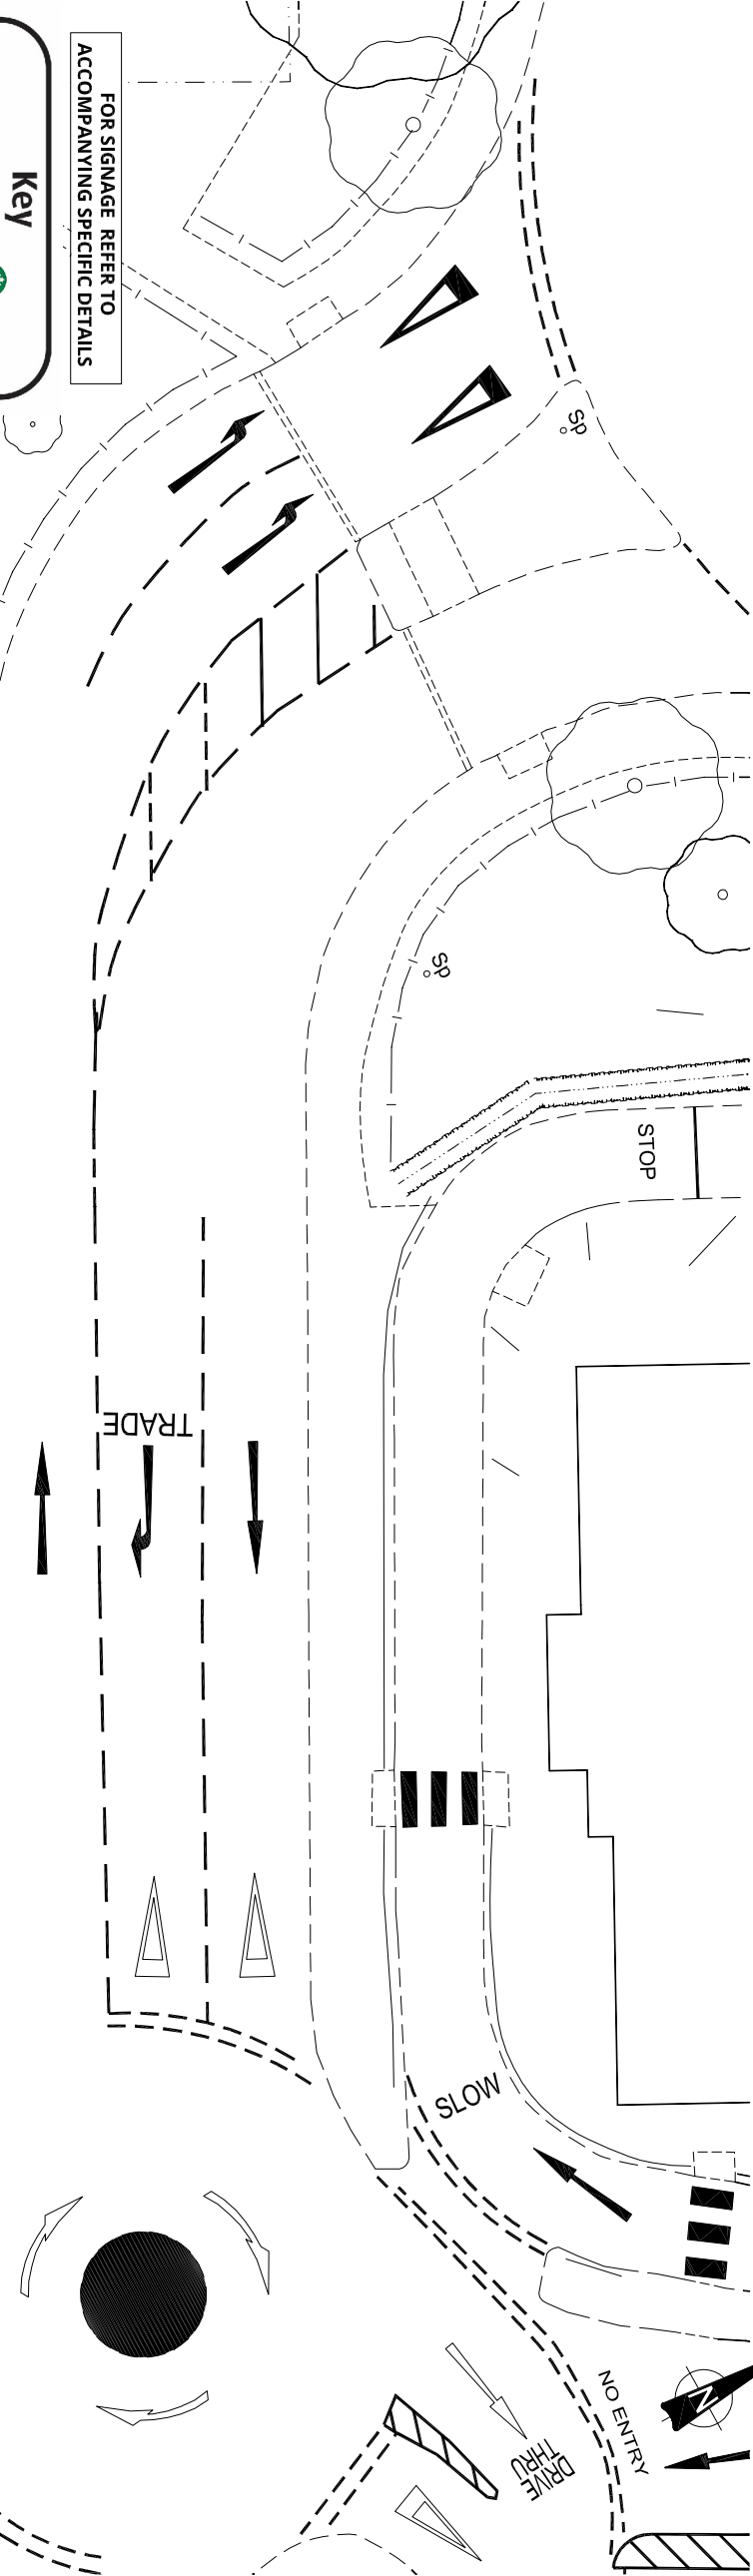


FOR SIGNAGE REFER TO
ACCOMPANYING SPECIFIC DETAILS

Key

- 1 9m Totem
S 14110
- 2 2500 High Monument
S 14108
- 3 Directional
S 14104
- 4 Height Restriction Bar
S 14106
- 5 Preview Digital Menu Board
S 14120
- 6 Order Canopy
S 14093
- 7 3 Panel Digital Menu Board
S 14118
- 8 Small Mesh Directional
S X501
- 9 Welcome Mesh Directional
S X501
- 10 Entrance Hanging Sign
C X6A002
- 11 Canopy Sign
C X6A001
- 12 Drive Thru Letters
C X6A003
- 13 Small Mesh Directional
S X501
- 14 1500mm Roundel
C X6A004
- 15 Small Mesh Directional
S X501
- 16 Thank You Mesh Directional
S X502
- 17 Thank You / Directional
S 14091
- 18 Manifestation Dots
(ON INSIDE OF GLASS)

SCALE 1 : 250
SCALE 1 : 1
0m 2.5m 5m 10m 15m 20m 25m
0mm 10mm 20mm 40mm 60mm 80mm 100mm

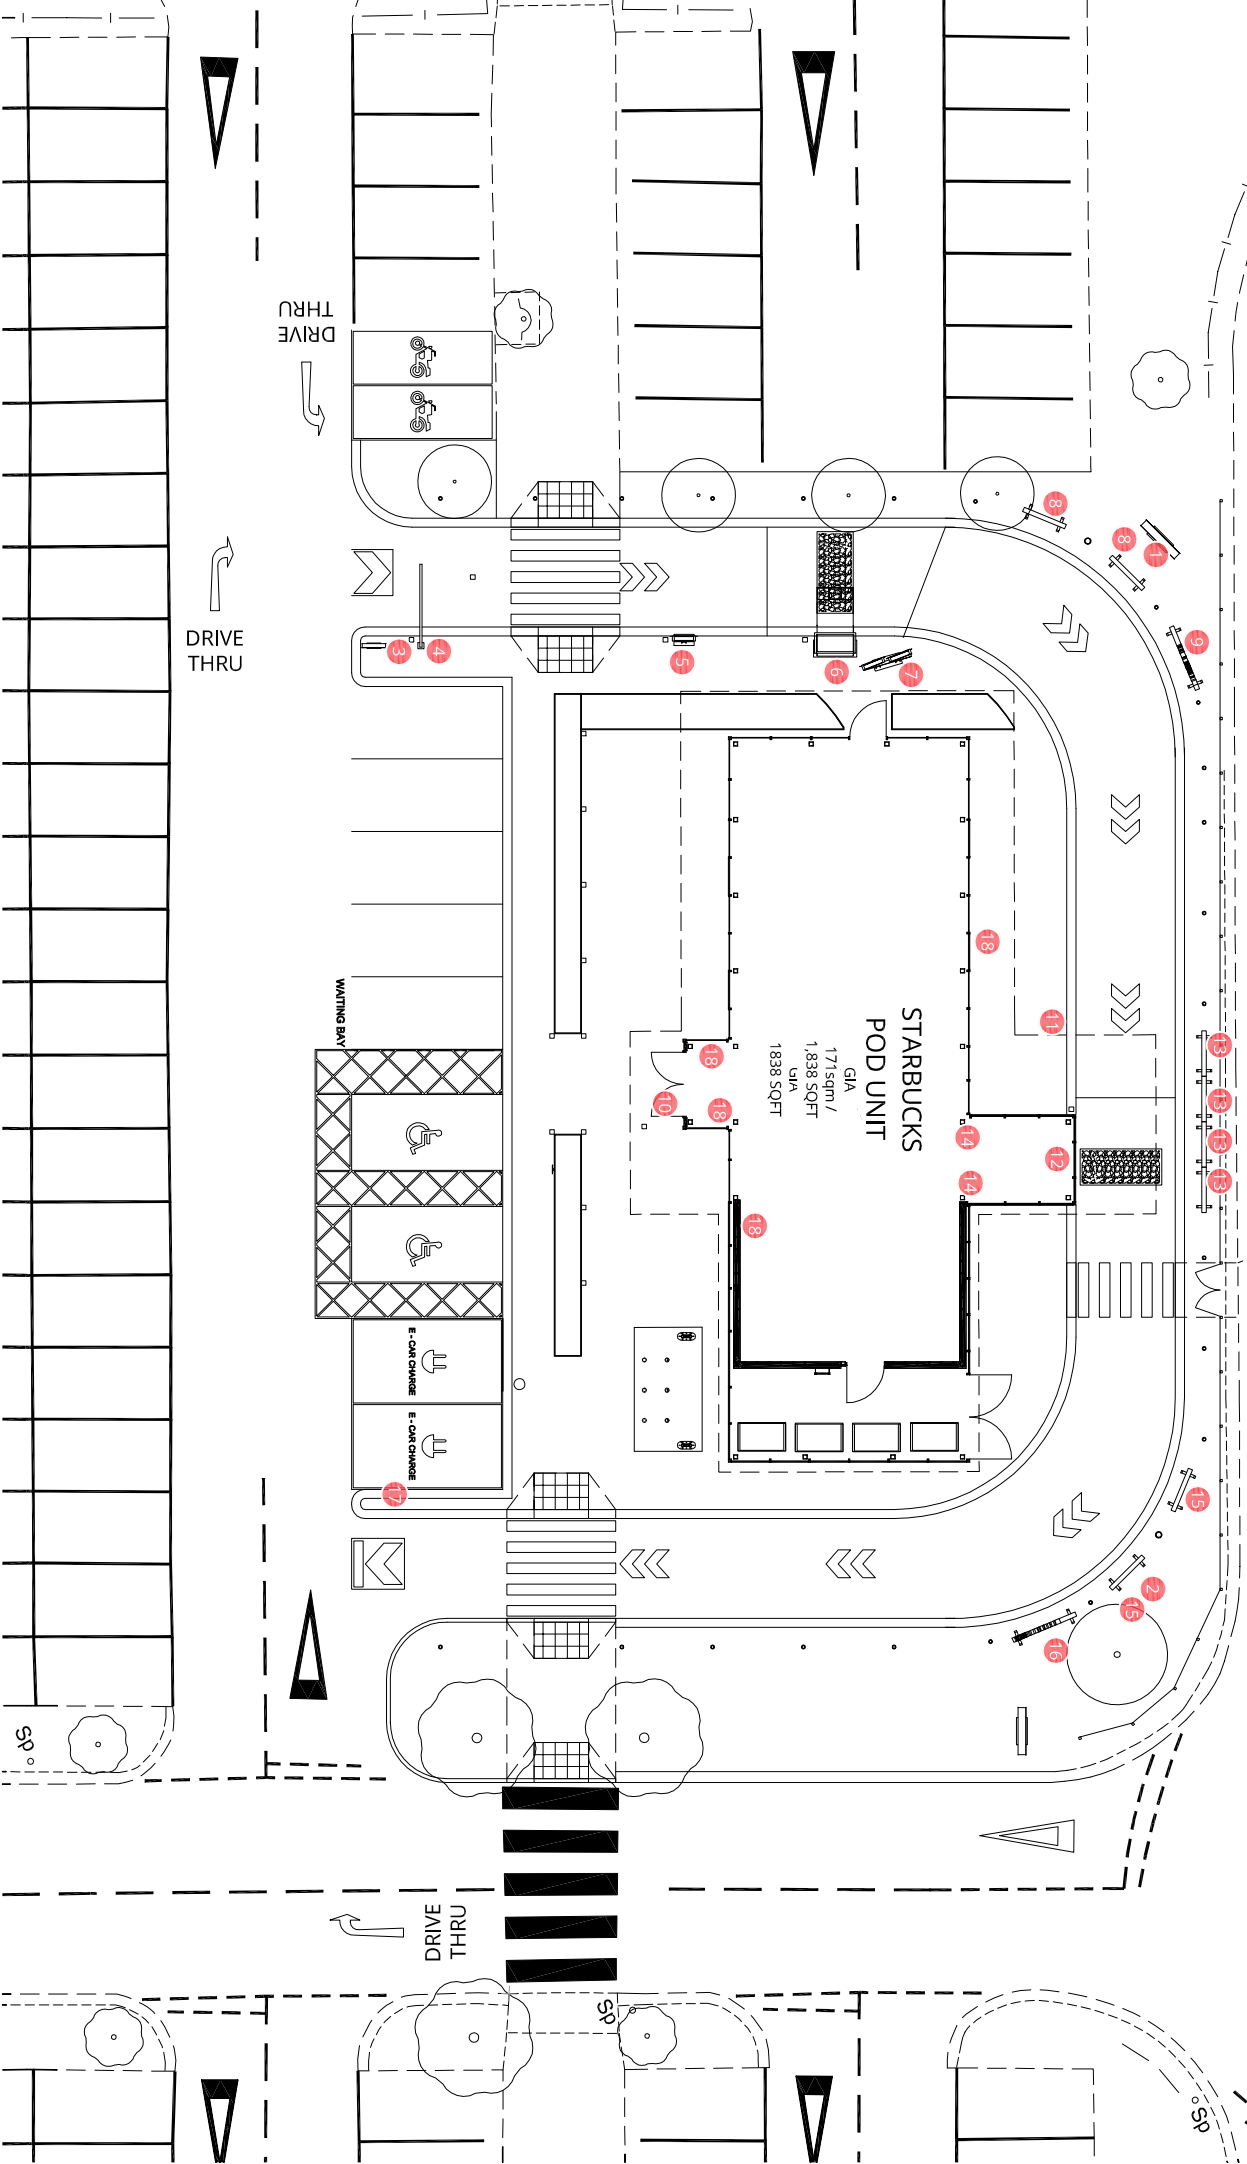

DRAWINGS TO BE READ IN COLOUR

D01	Parking layout updated in front of unit	25.05.17
Revision	Description	Date

URBANEDGE
architecture / masterplanning / design

Client
RREEF WILLOWTREE LIMITED

Project
**WILLOWTREE RETAIL PARK
YEADING, PROPOSED
STARBUCKS DRIVE THRU**

Drawing
**PROPOSED POD UNIT
SIGNAGE PLAN**

Scale	1:250 @ A3	Drawn	JS
Date	APR 17		
Project No.	1479 URB-PU [08] 00 06	Revision	D01

PLANNING