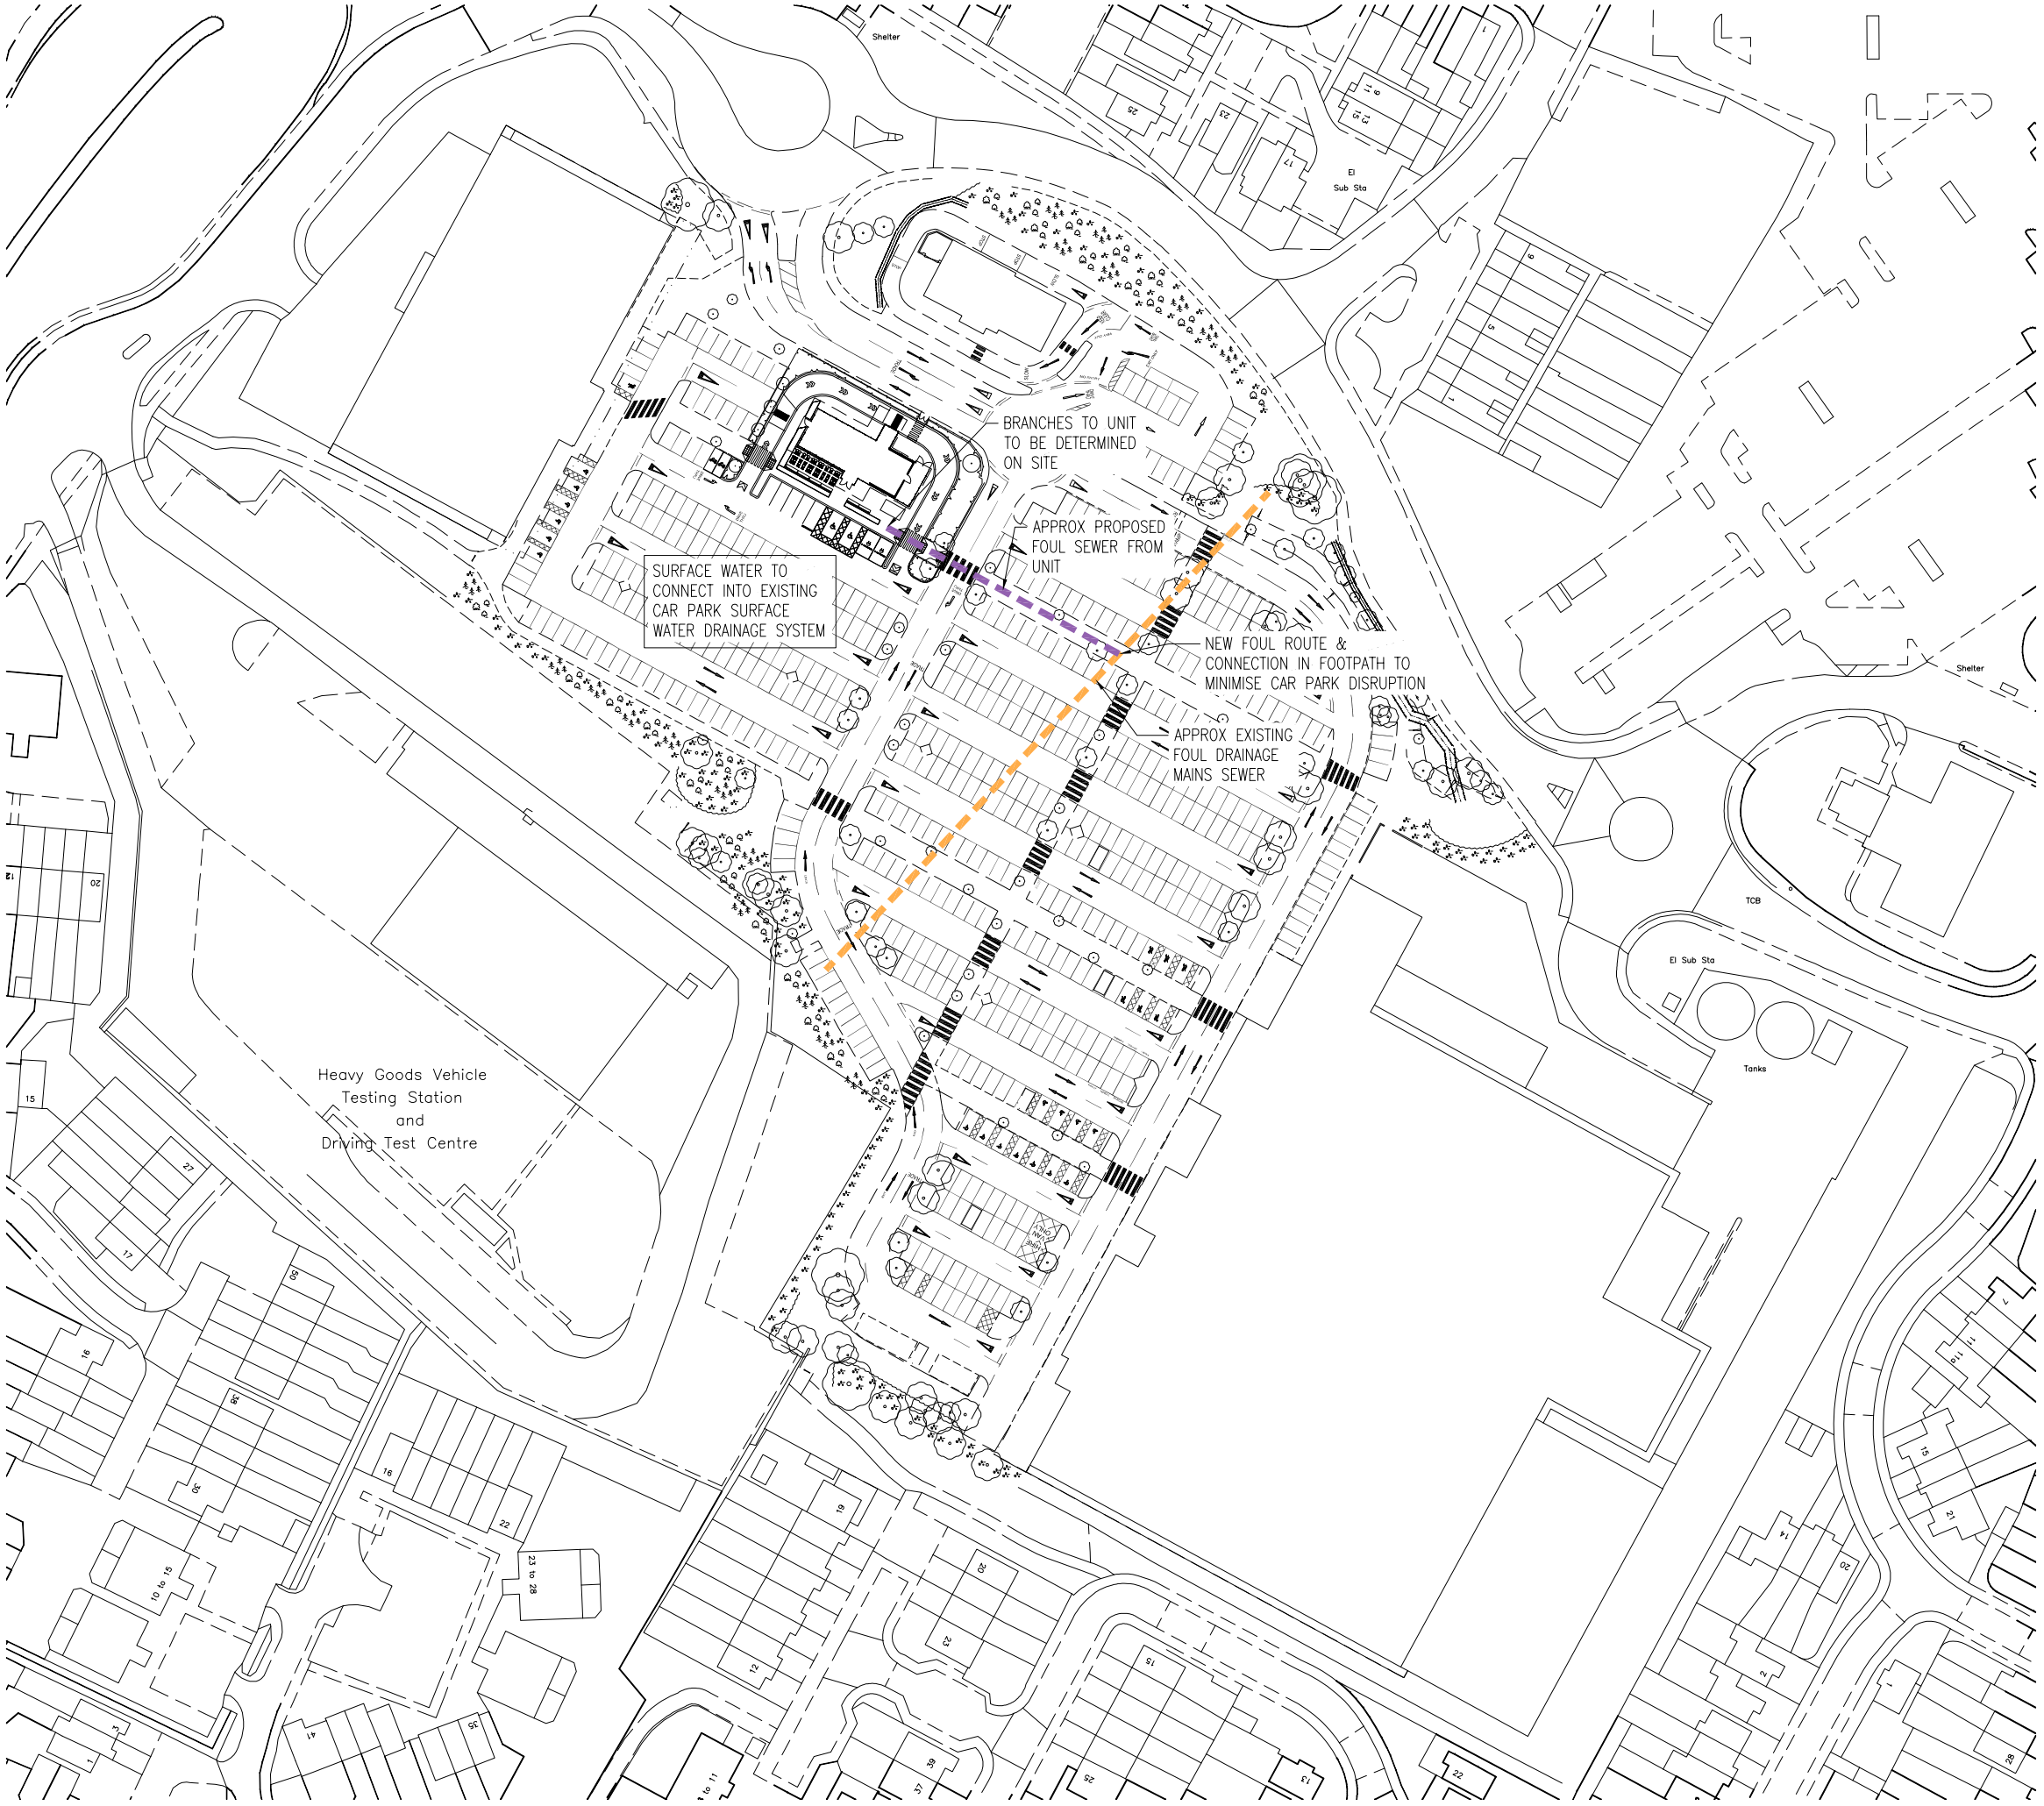

SCALE 1 : 1250
SCALE 1 : 1

0m 10m 20m 40m 60m 80m 100m 120m
0mm 10mm 20mm 40mm 60mm 80mm 100mm

PLANNING

Copyright of this drawing is the property of Urban Edge Architecture Limited. It must not be reproduced or amended nor used in the execution of any works whether in conjunction with the proposed works for which it is prepared or otherwise without the express consent in writing of Urban Edge Architecture Limited.

Urban Edge Architecture Limited
One Scotgate Mews, Scotgate,
Stamford, Lincolnshire, PE9 2FX.

Tel. ++44 (0)1780 755 665
Fax. ++44 (0)1780 755 360

Scale for planning purposes only

DRAWINGS TO BE READ IN COLOUR

Revision	Description	Date
D01	Parking layout updated in front of unit	25.05.17

URBANEDGE
architecture / masterplanning / design

Client: **RREEF WILLOWTREE LIMITED**

Project: **WILLOWTREE RETAIL PARK YEADING, PROPOSED STARBUCKS DRIVE THRU**

Drawing: **DRAINAGE CONNECTION PLAN**

Scale: 1:1250 @ A3 Drawn: JR
Date: APR 17

Project No.: **1479** Drawing No.: **URB-PU [08]00 07** Revision: **D01**