


Copyright of this drawing is the property of Urban Edge Architecture Limited. It must not be reproduced or amended nor used in the execution of any works whether in conjunction with the proposed works for which it is prepared or otherwise without the express consent in writing of Urban Edge Architecture Limited.


UrbanEdge Architecture Limited
One Scotgate Mews, Scotgate,
Stamford, Lincolnshire, PE9 2FX.

Tel.++44 (0)1780 755665
Fax. ++44 (0)1780 755360


Scale for planning purposes only

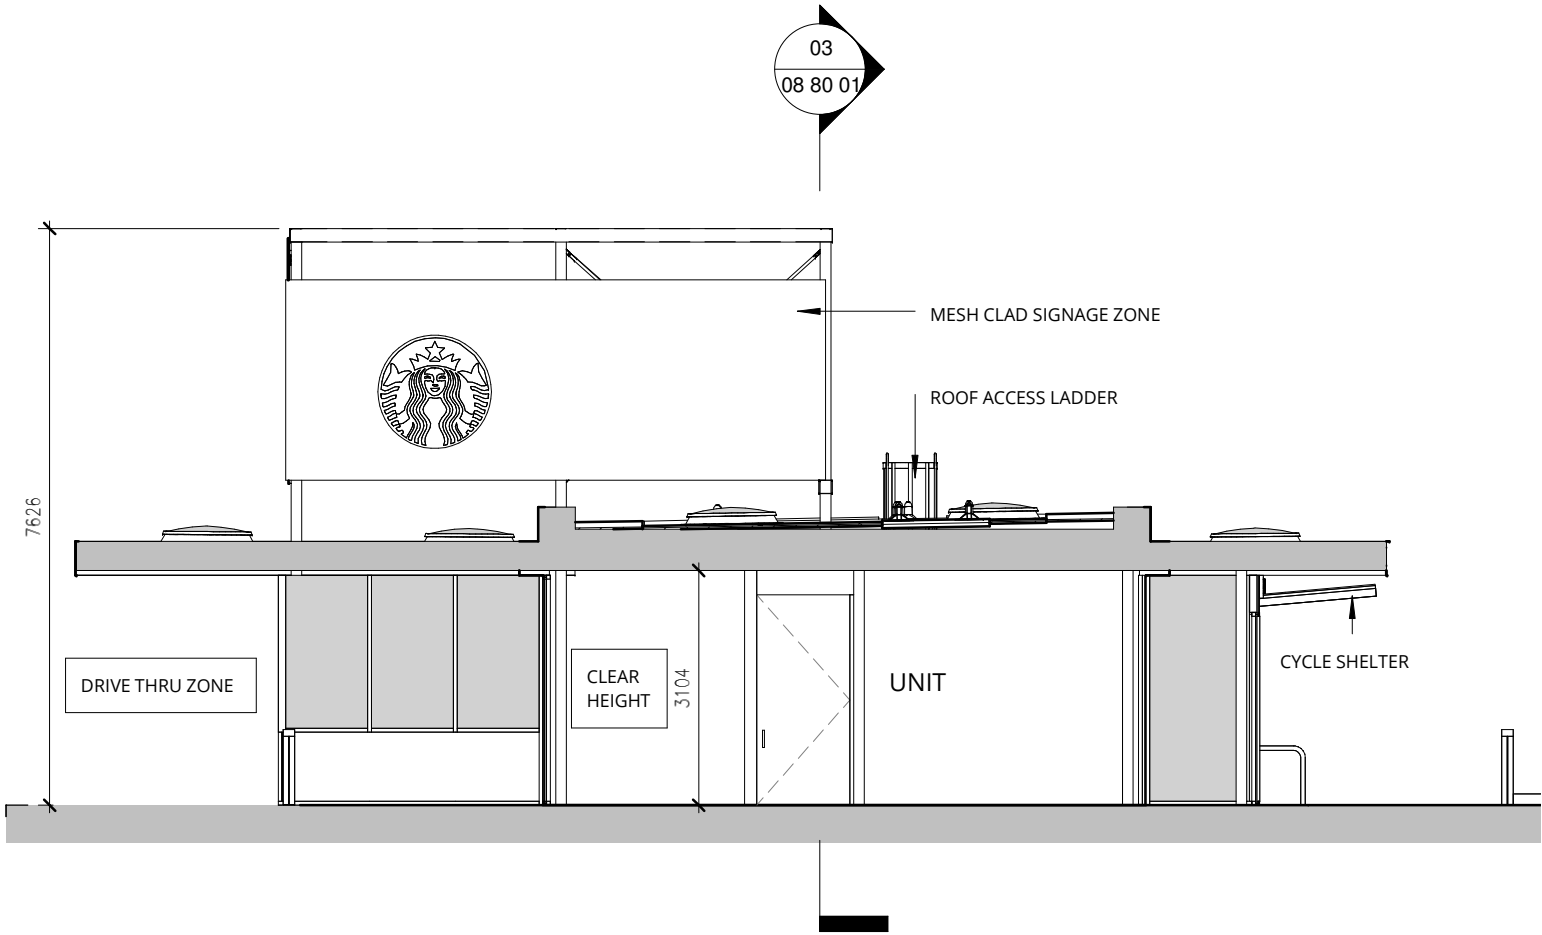

01 GA 01
1 : 100

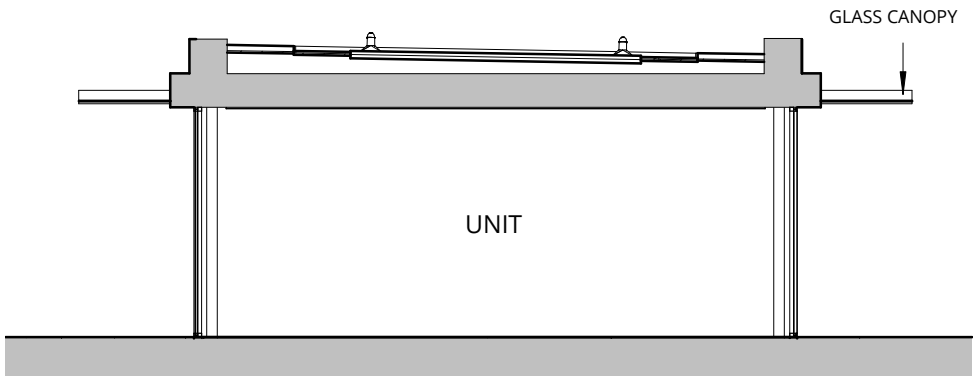


02 GA 02
1 : 100

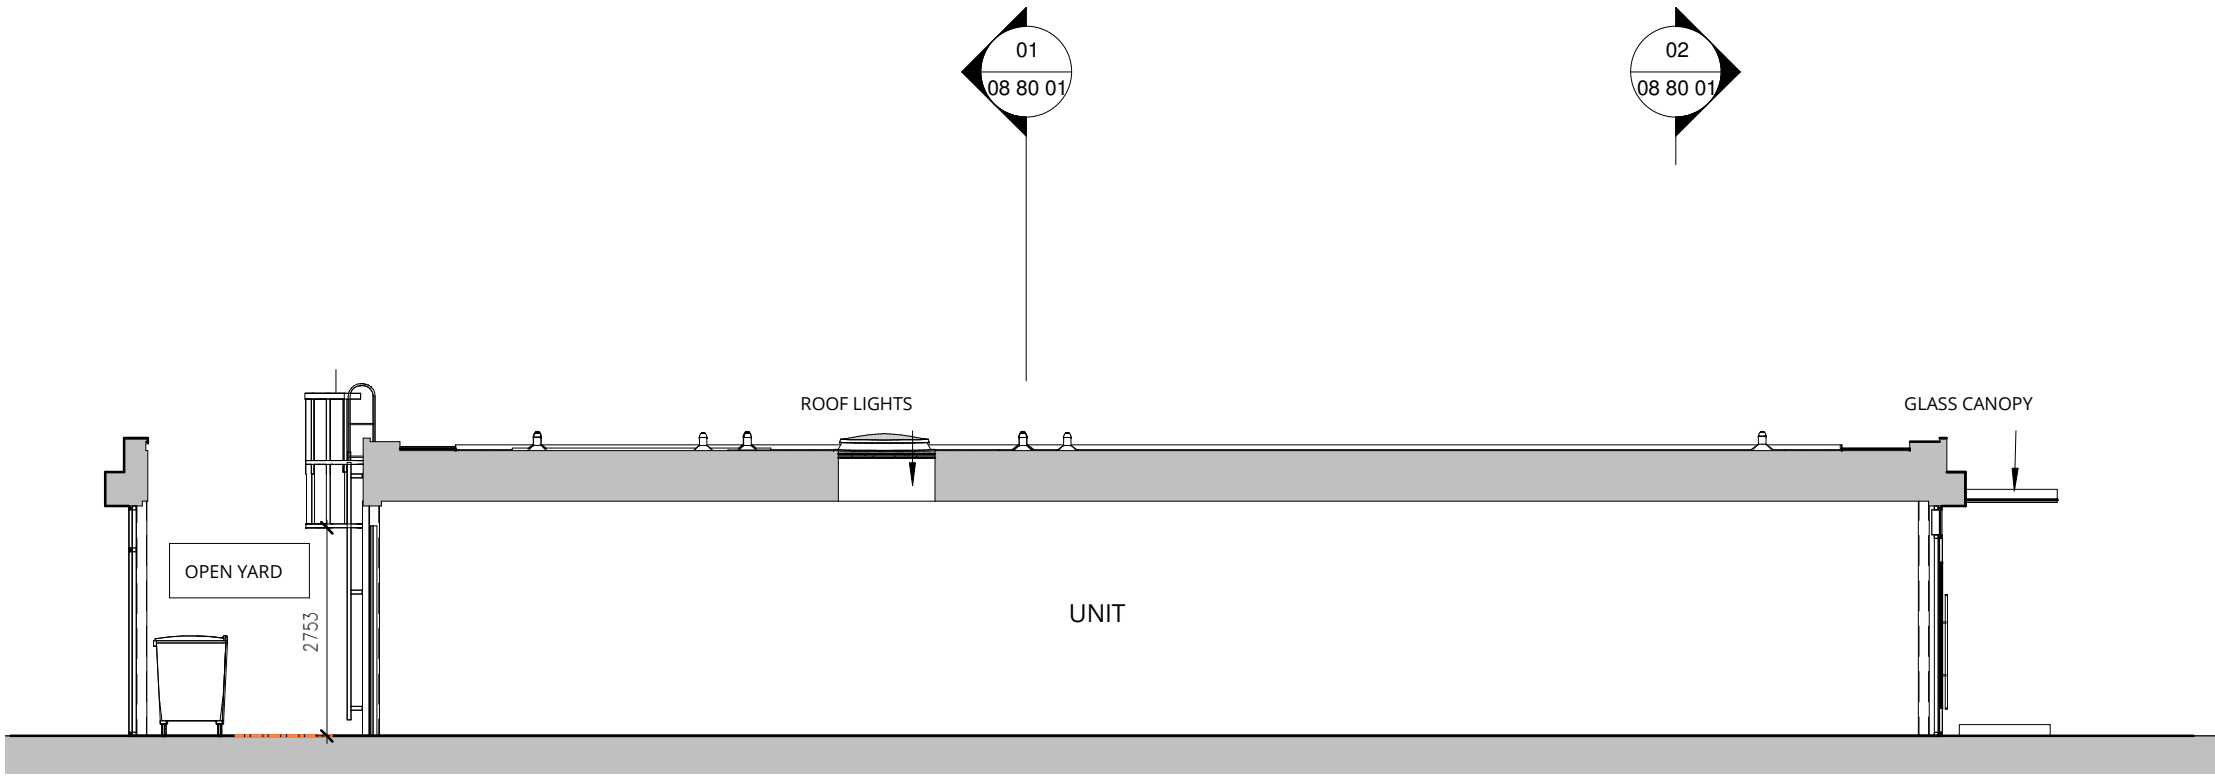

03 GA 03
1 : 100

SCALE 1 : 100
SCALE 1 : 1

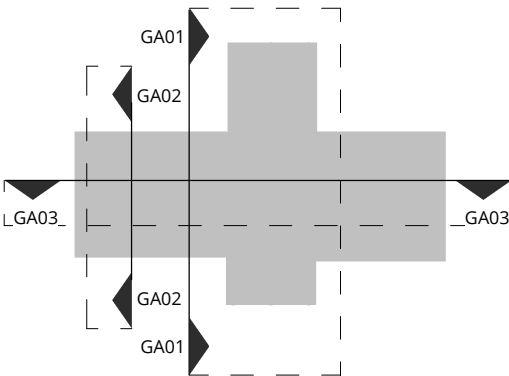

Revision	Description	Date
----------	-------------	------

URBANEDGE
architecture / masterplanning / design

Client **RREEF WILLOWTREE LIMITED**

Project **WILLOWTREE RETAIL PARK,
YEADING PROPOSED
STARBUCKS DRIVE THRU**

Drawing **PROPOSED SECTIONS**

Scale	1:100 @ A3	Drawn	JS
-------	------------	-------	----

Date	APR 17
------	--------

Project No.	Drawing No.	Revision
1479	URB - PU [08] 80 01	D00

PLANNING