


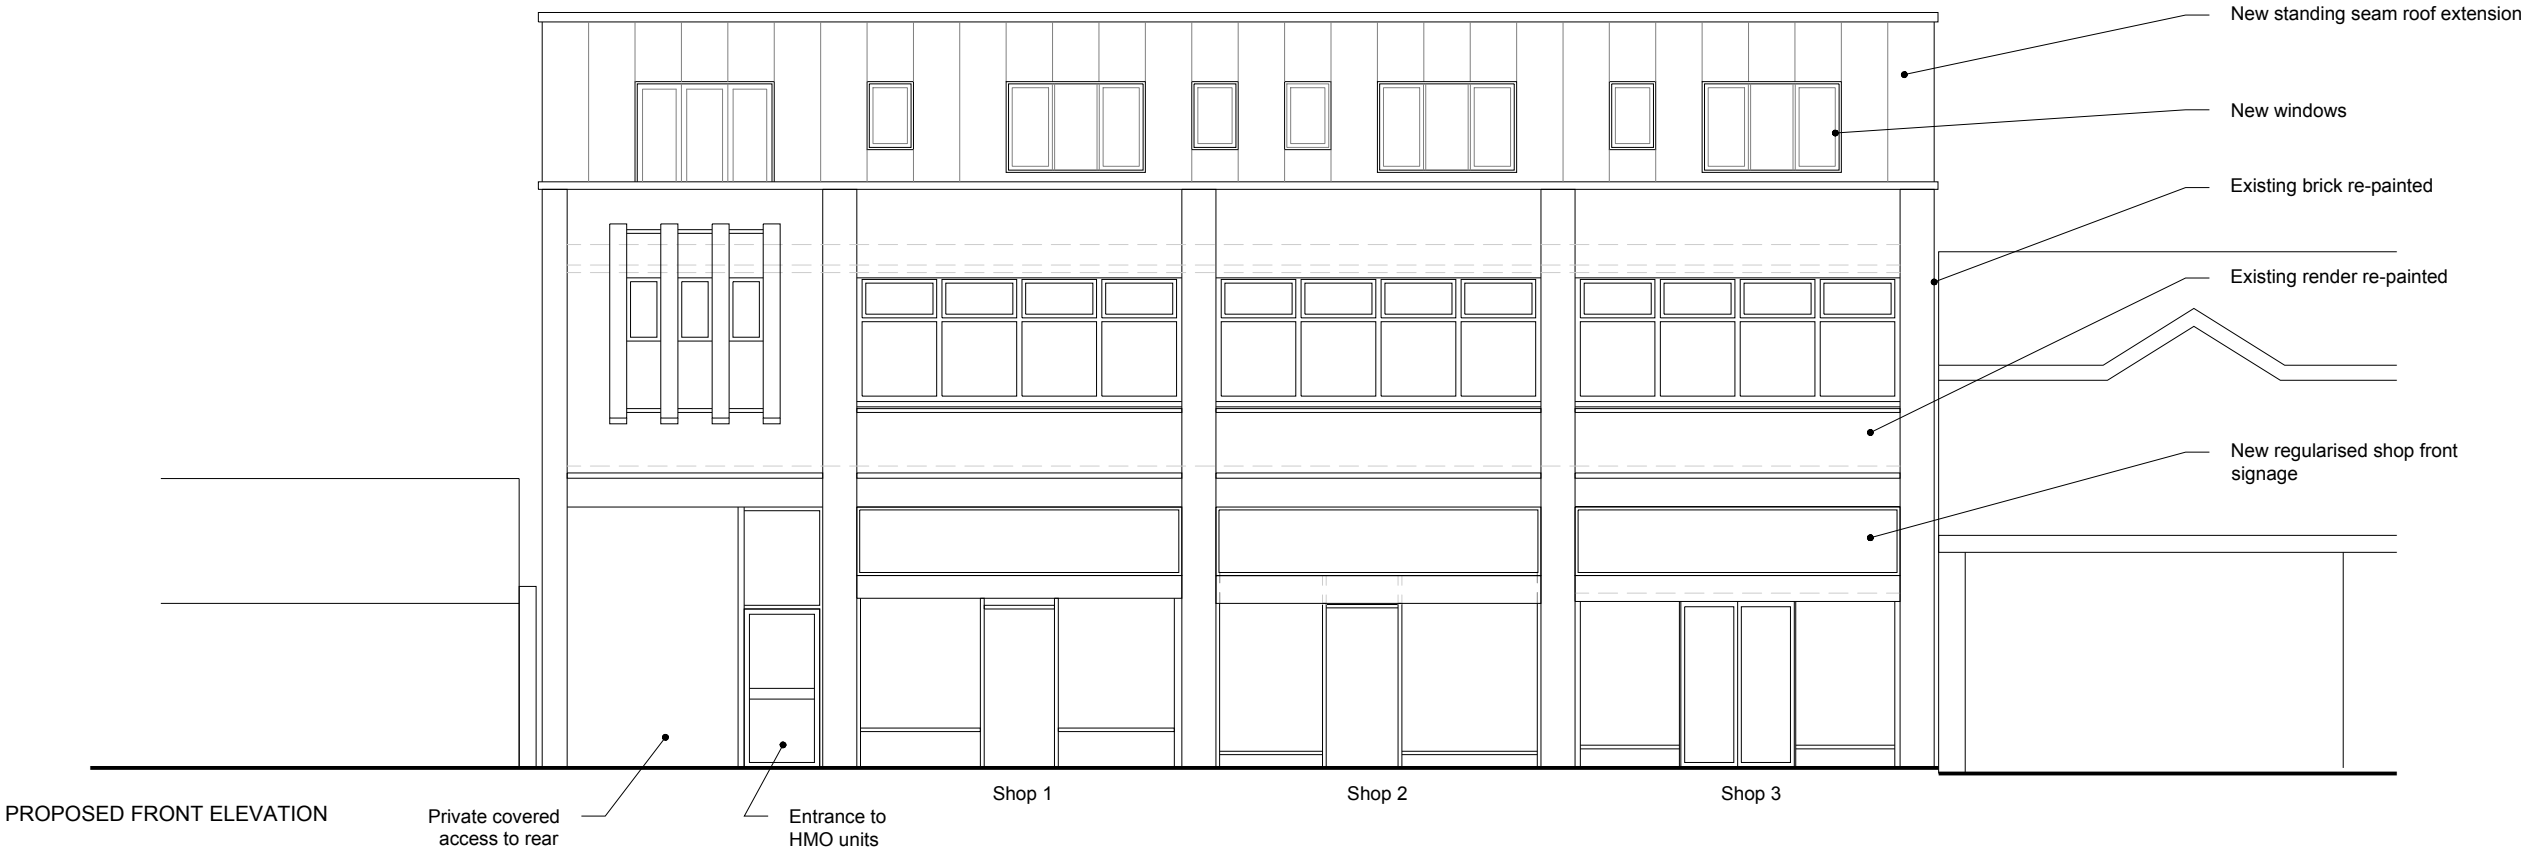

Notes:		/ 15.07.21 Planning Issue		Drawing Title		Caitriona Casey - Architect caitriona@caitrionacasey.com +44 (0)7843958169		
0m1m2m3m4m5m10m Scale @ 1:100 Existing Fabric Proposed Fabric		EXISTING MATERIALS Front - Painted brick + painted render Rear - Red brick Windows - white framed Shop fronts - Sign boards, metal windows, roller shutters		PROPOSED MATERIALS New extension - standing seam Zinc or similar Windows - black framed		PROPOSED ELEVATIONS		
				Client		Issue Date	Scale @ A3	Scale @ A1
				N. Chawla		15.07.21	1:100	1:50
				Job Title		Drawing No	Rev	Status
				2114 166 High Street, Yewlsey UB7 7BE		2114 03.03	/	PLANNING

General: 1. Do not scale drawings. Dimensions govern. 2. All dimensions are in millimeters unless noted otherwise. 3. All dimensions shall be verified on site before proceeding with the work. 4. Architect shall be notified in writing of any discrepancies.