




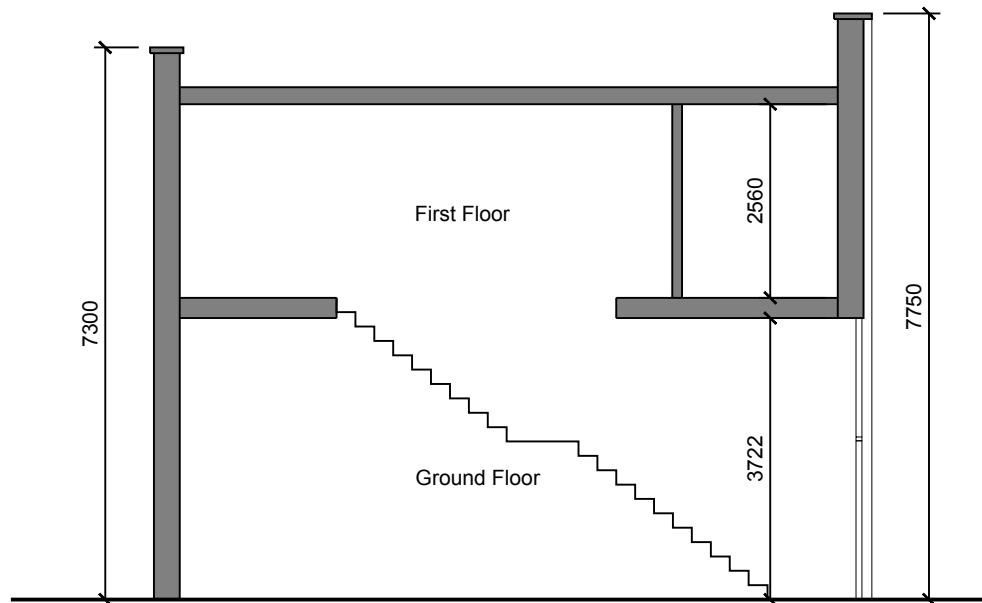


EXISTING SECTION

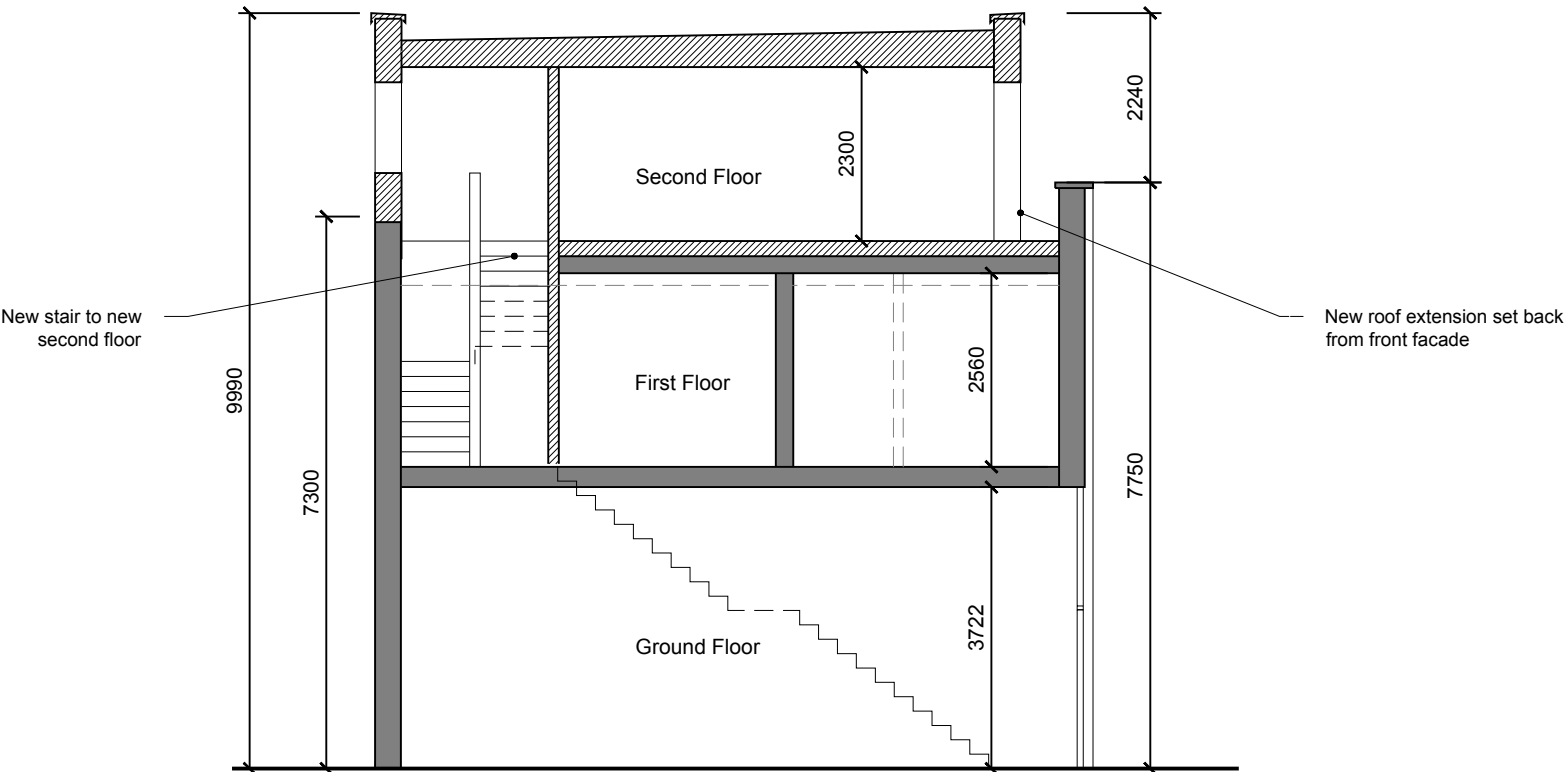

PROPOSED SECTION

Notes:

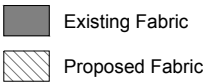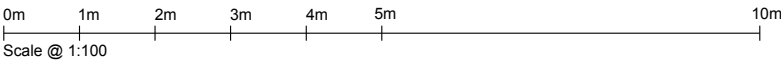

General: 1. Do not scale drawings. Dimensions govern. 2. All dimensions are in millimeters unless noted otherwise. 3. All dimensions shall be verified on site before proceeding with the work. 4. Architect shall be notified in writing of any discrepancies.

/	15.07.21	Planning Issue	Drawing Title EXISTING + PROPOSED SECTION		Caitriona Casey - Architect caitriona@caitrionacasey.com +44 (0)7843958169		
			Client N. Chawla		Issue Date 15.07.21	Scale @ A3 1:100	Scale @ A1 1:50
			Job Title 2114 166 High Street, Yiewlsey UB7 7BE		Drawing No 2114 03.04	Rev /	Status PLANNING