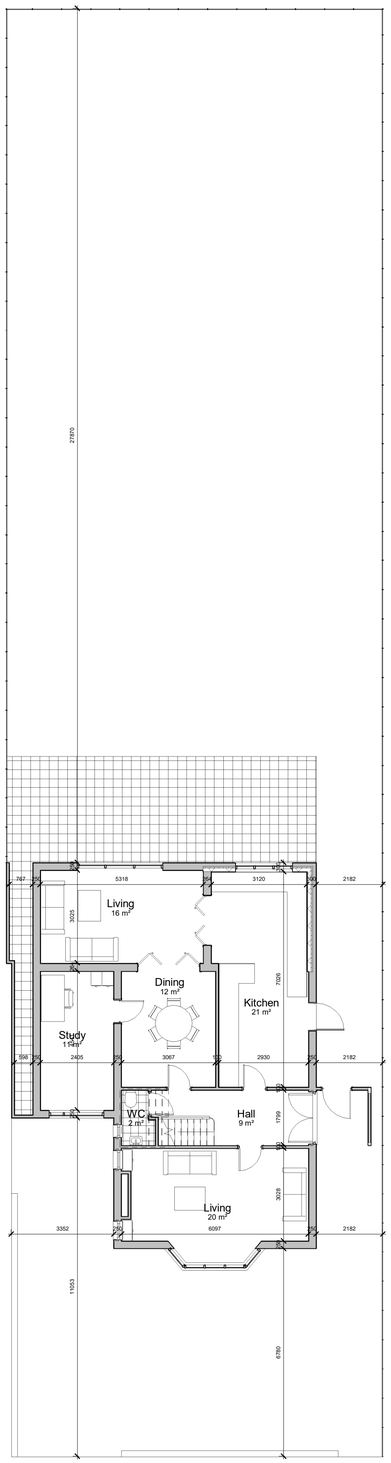

1 **Existing Ground Floor**
1 : 100

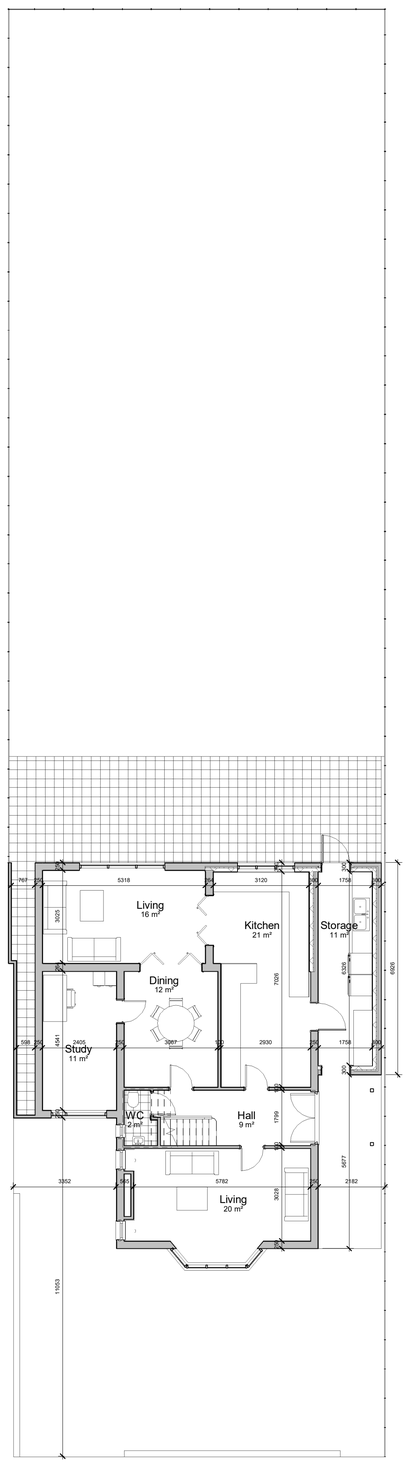

2 **Proposed Ground Floor**
1 : 100

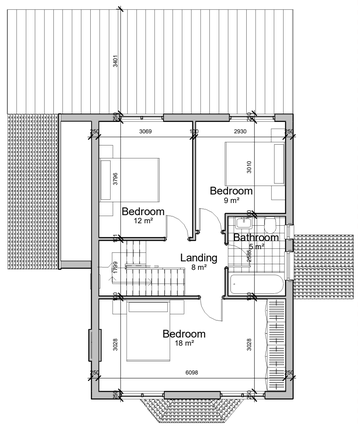

3 **Existing First Floor**
1 : 100

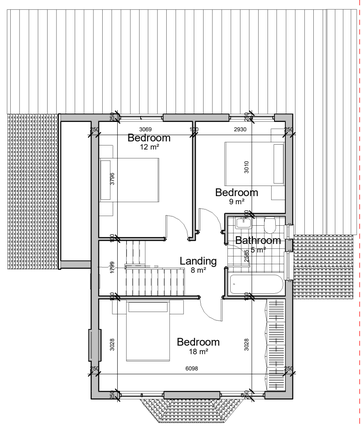

4 **Proposed First Floor**
1 : 100

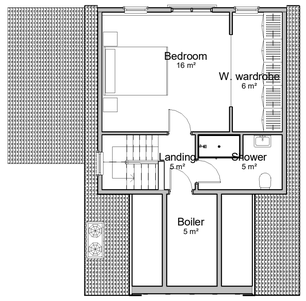

5 **Loft Floor**
1 : 100

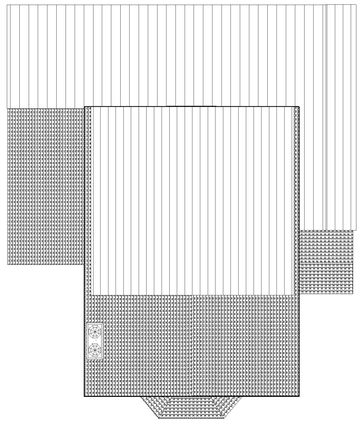

6 **Proposed Roof Plan**
1 : 100

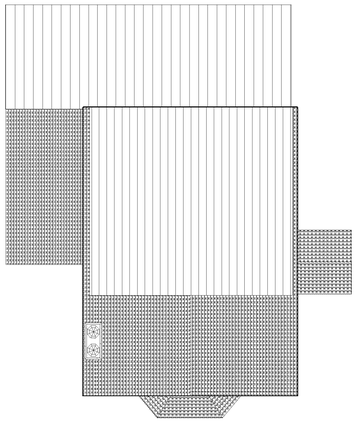

7 **Existing Roof Plan**
1 : 100

0m 2m 4m 6m 8m 10m

VISUAL SCALE 1:100 @ A1

COPYRIGHT
This drawing has been produced by ATOMIC BUILD Charter Architect and is not to be used or reproduced by any other party for any purpose.
Site survey to be conducted before any building work is carried out. Any discrepancies to be reported to architect

All Measurements to be checked prior to construction any change to be reported back to This Office.
Contractor Responsible to call out Building Control Officer as required at stages as requested by council

DISCLAIMER:
THESE ARE THE PLANNING DRAWINGS AND SHOULD NOT BE USED FOR STRUCTURAL CALCULATIONS OR ANY ENGINEERING PURPOSE.

IMPORTANT NOTE:
ALL GUTTERS, FOUNDATIONS AND DOWN PIPES TO REMAIN WITHIN THE BOUNDARY LINES OF THE SUBJECT PROPERTY. ALL PLANS ARE SUBJECT TO FULL PLANS APPROVAL BY BUILDING CONTROL, NOT BUILDING NOTICE.

Rev	Description	Date

CODE	SUITABILITY DESCRIPTION
STATUS	PLANNING ISSUE

ATOMIC BUILD

PROJECT
11 Elm Ave, Ruislip HA4 8PE

TITLE
Existing & Proposed Floor Plans

CLIENT
Iqbal Noormohamed

DRAWN BY	CHECKED BY	DATE
EU	NG	02/05/22
SCALE (@ A1) 1 : 100	PROJECT NUMBER 0001	
DRAWING NUMBER A101		REV R2

05/05/2022 10:37:11