


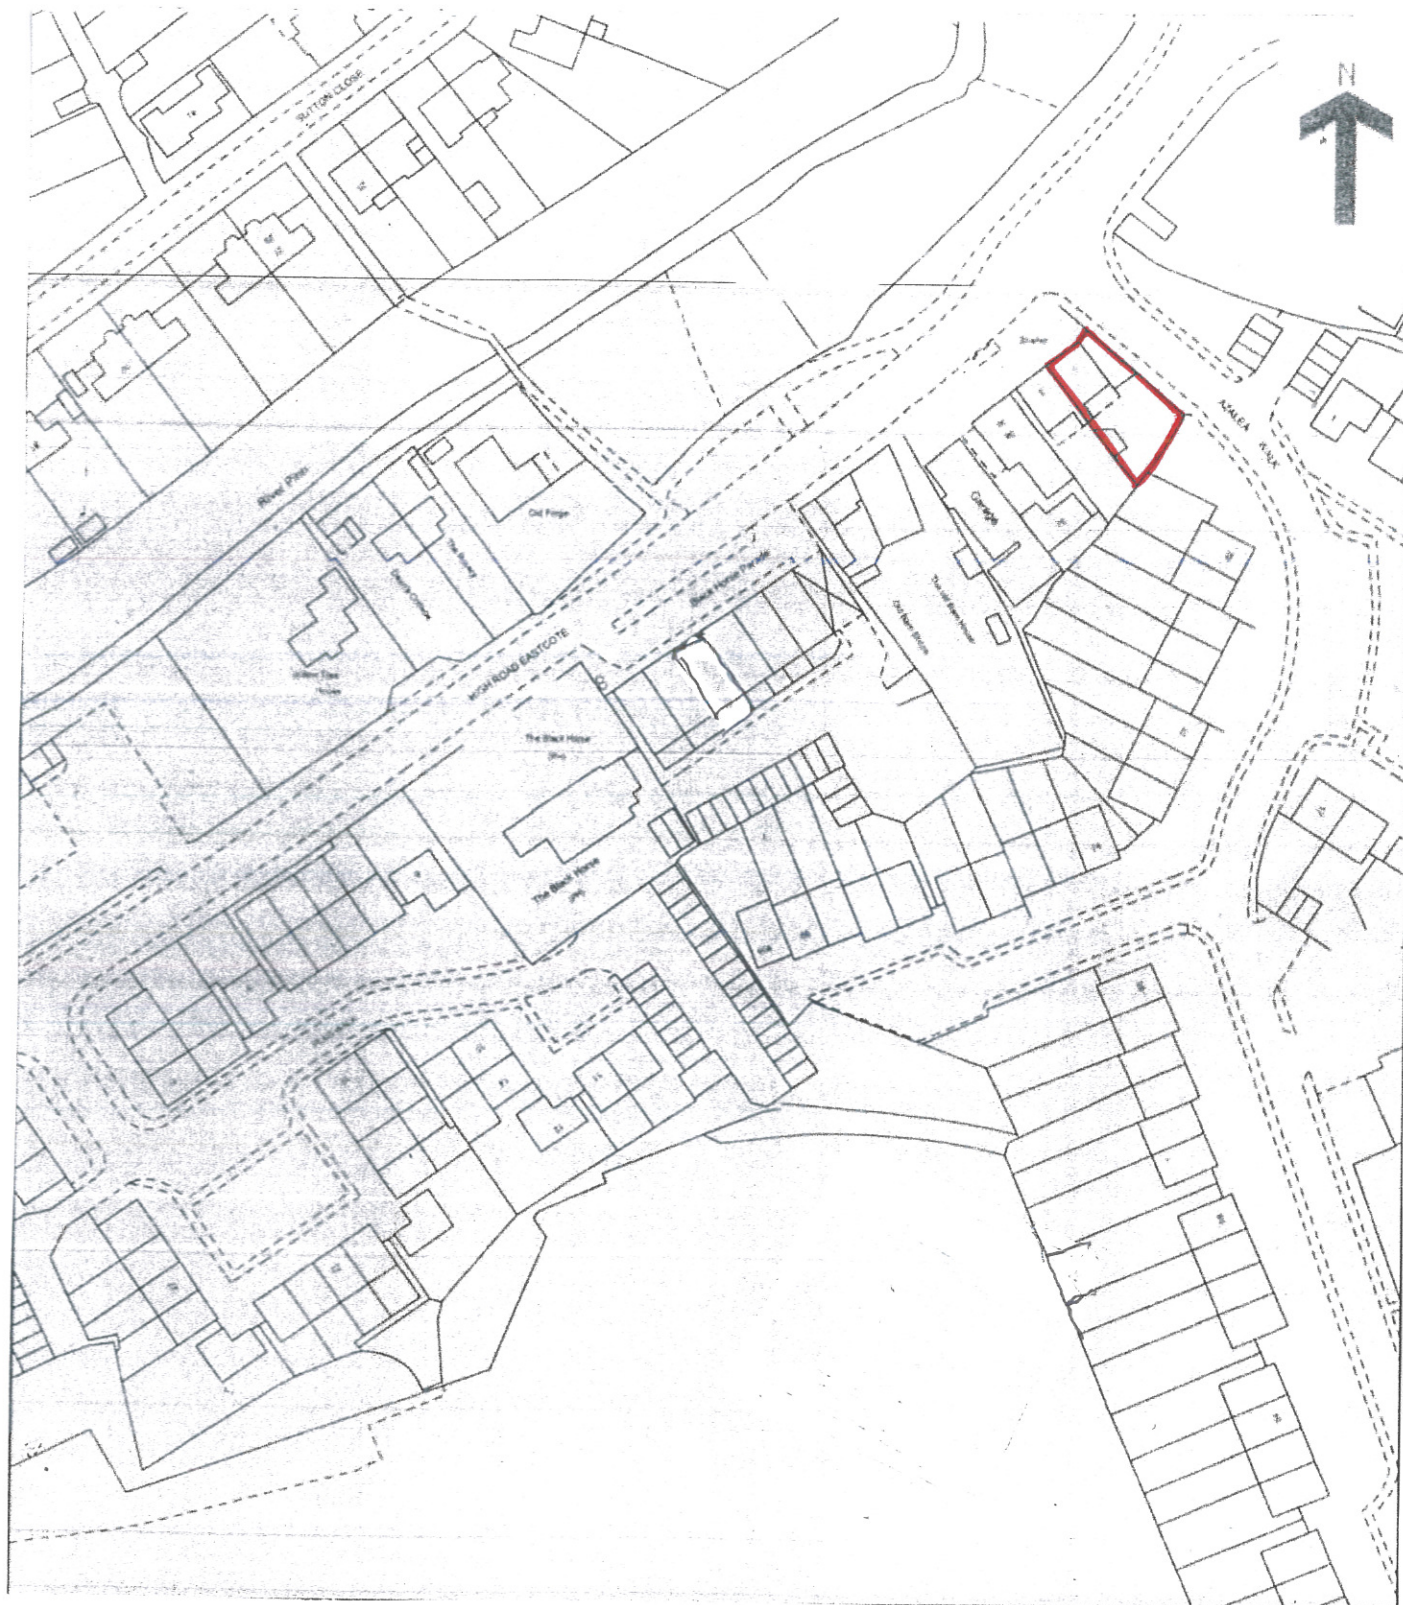

LOCATION PLAN

ADDRESS:

SCALE 1:1250

1 HIGH ROAD,
OLD EASTCOTE,
PINNER
HA5 2EW