


All work to comply with current building regulations and codes of practice


Do not scale from drawings all dimensions to be checked on site before the start of any work



Location Plan Scale 1:1250

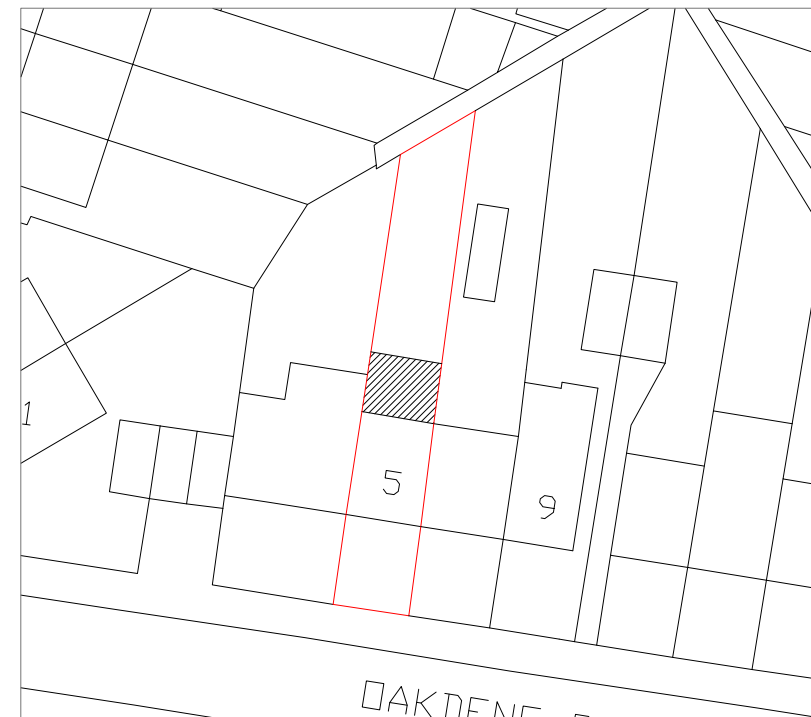

Block Plan Scale 1:500

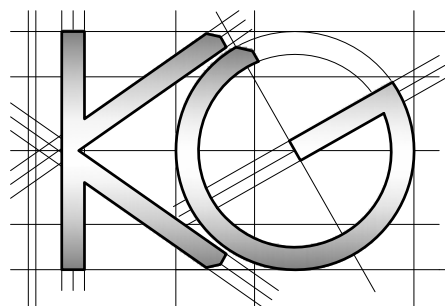

<u>Site Address:</u>	<u>Drawing Content:</u>	<u>Drawings No:</u>	<u>Date Drawn:</u>	Planning Issue						
5 Oakdene Road Hillingdon UB10 0SF	Location Plan	5oakdeneroad/2022/11 3	2nd Marchr 2022 5							
	Block Plan	<u>Drawings Scale:</u>	<u>Drawn By:</u>	<u>Revision:</u>						
1	2	1:1250/500 4	KG 6							8