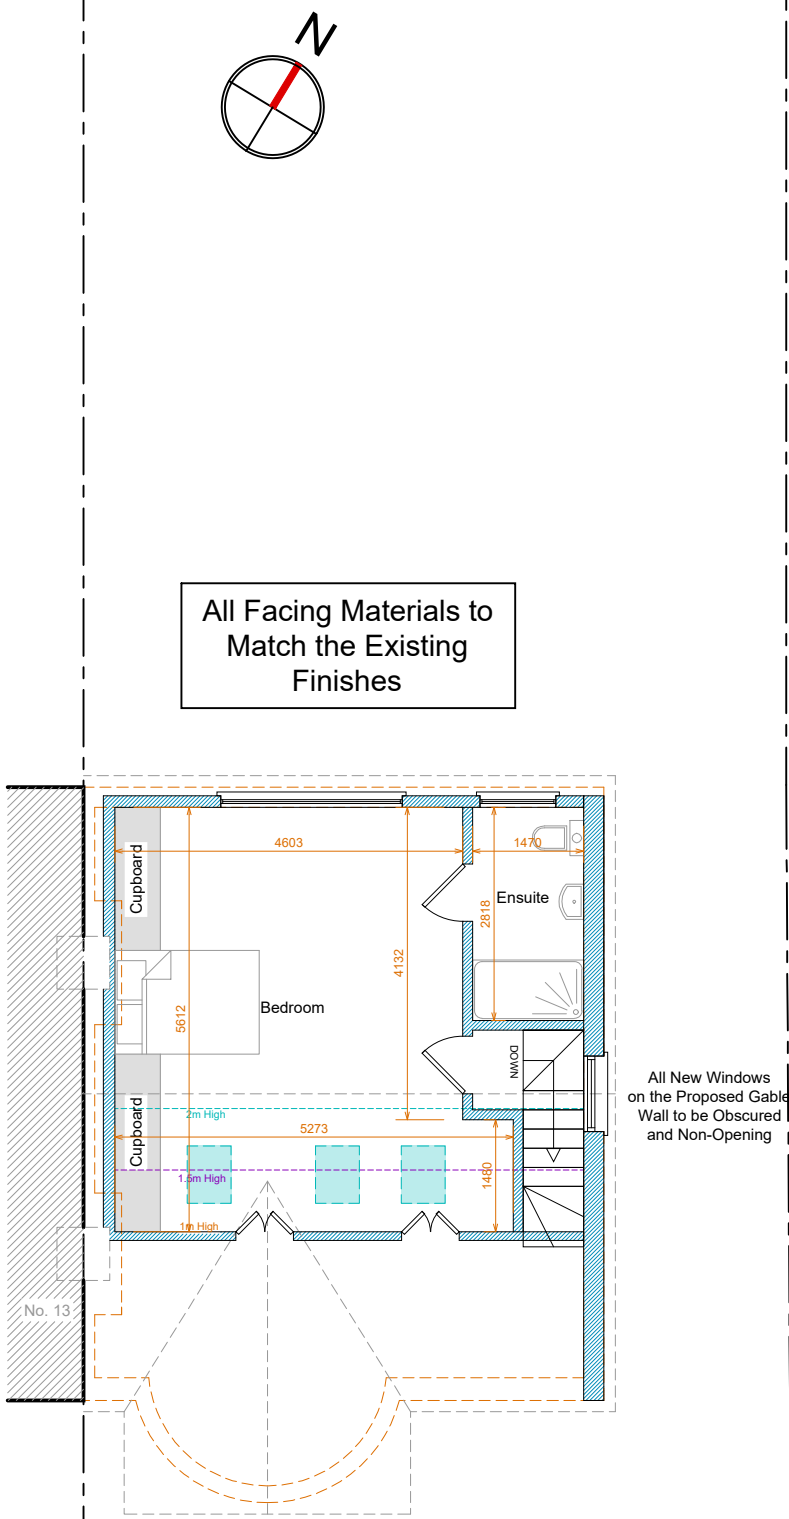
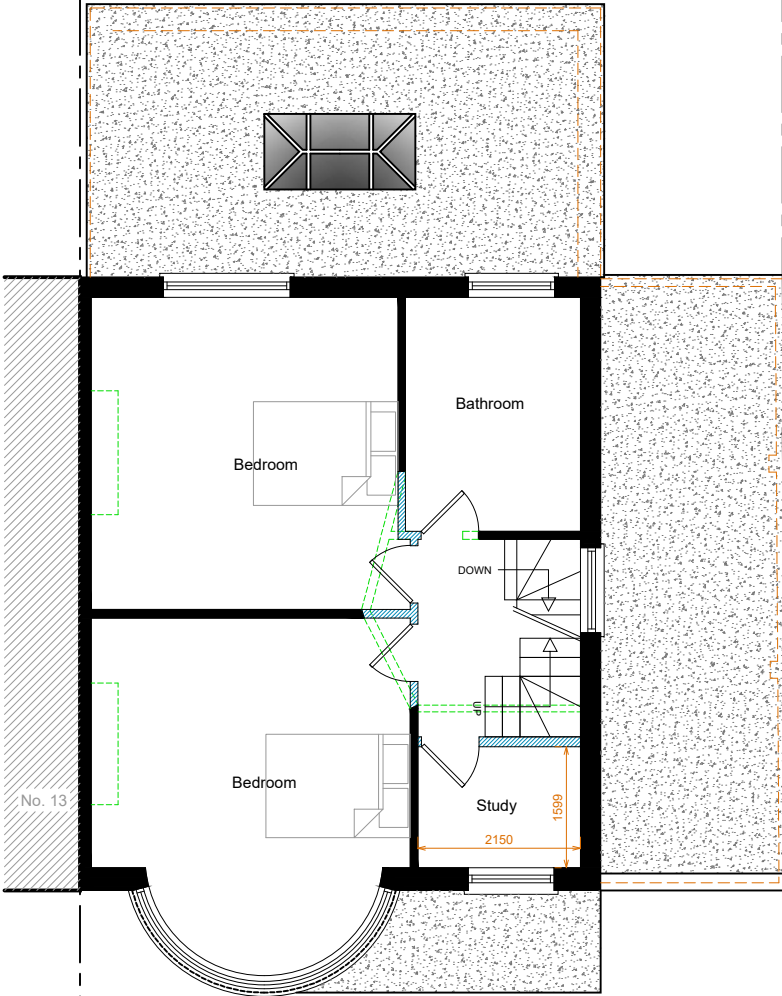
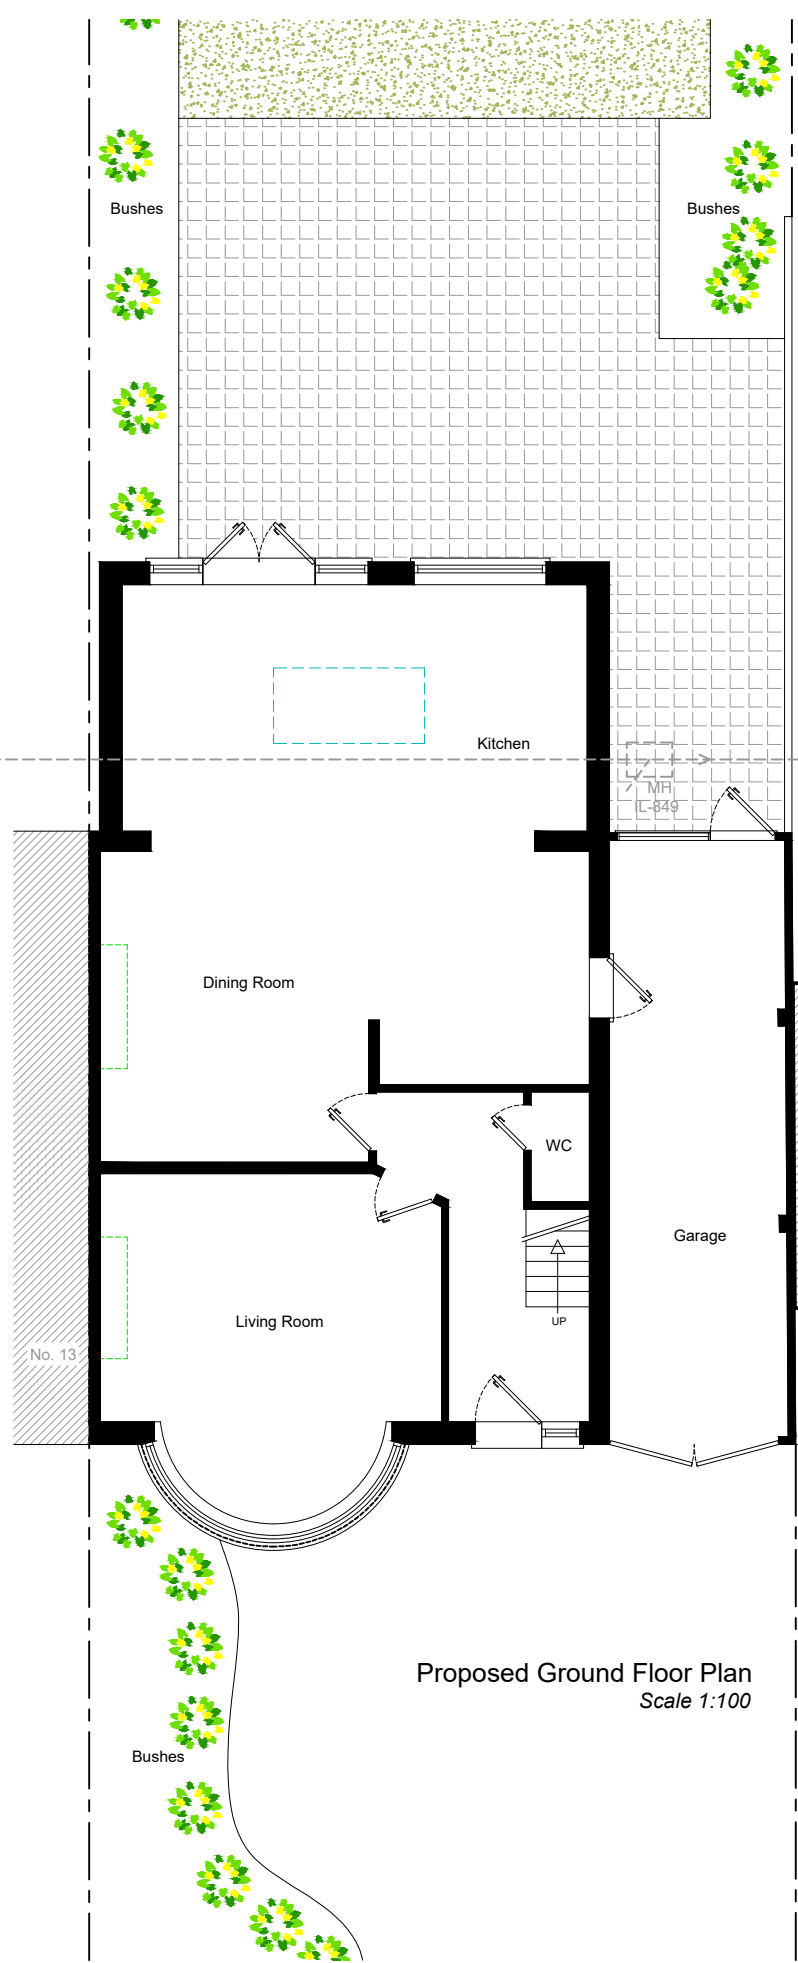


Legend	
Walls Removed	---
New Walls	▬
Existing Walls to Remain	▬
Roof Structure	▬
Sound Separating Walls	▬
Boundary	---

IMPORTANT GENERAL NOTE
The specification is to be read in conjunction with the plans/section details, and other associated Structural details as may be provided.
All work is to be carried out to the Local Authority Planning and Building Regulations Approval, and the Codes of Practice and British Standards as necessary.
All dimensions, levels, sizes, positions and locations of particulars as indicated on drawings are to be verified by the appointed Contractor on site prior to engaging in works. Any discrepancies must be reported to the Architect/Surveyor/Engineer or responsible person/s immediately.
The Contractor is responsible for ensuring compliance with the CDM Regulations, and appropriate Health & Safety on site precautions.
The Client/Building Owner must obtain any necessary PARTY WALL AGREEMENTS, prior to engaging in the works on site.

Revision	Date	Description

Paper Size	
A3	
Scale	
1:100	
Revision	
1st	
Jun-19	
Drawn By	Checked By
AG	AP

Construct 360 Ltd, Trading as:	
DontMoveExtend .com [®]	
info@DontMoveExtend.com Tel: 0208 206 0011	
Site Address	
15 Deane Croft Road Pinner HA5 1SS	
Status	Planning Issue
Proposed Plans	
Drawing Number	
DCR15-01-1003	