


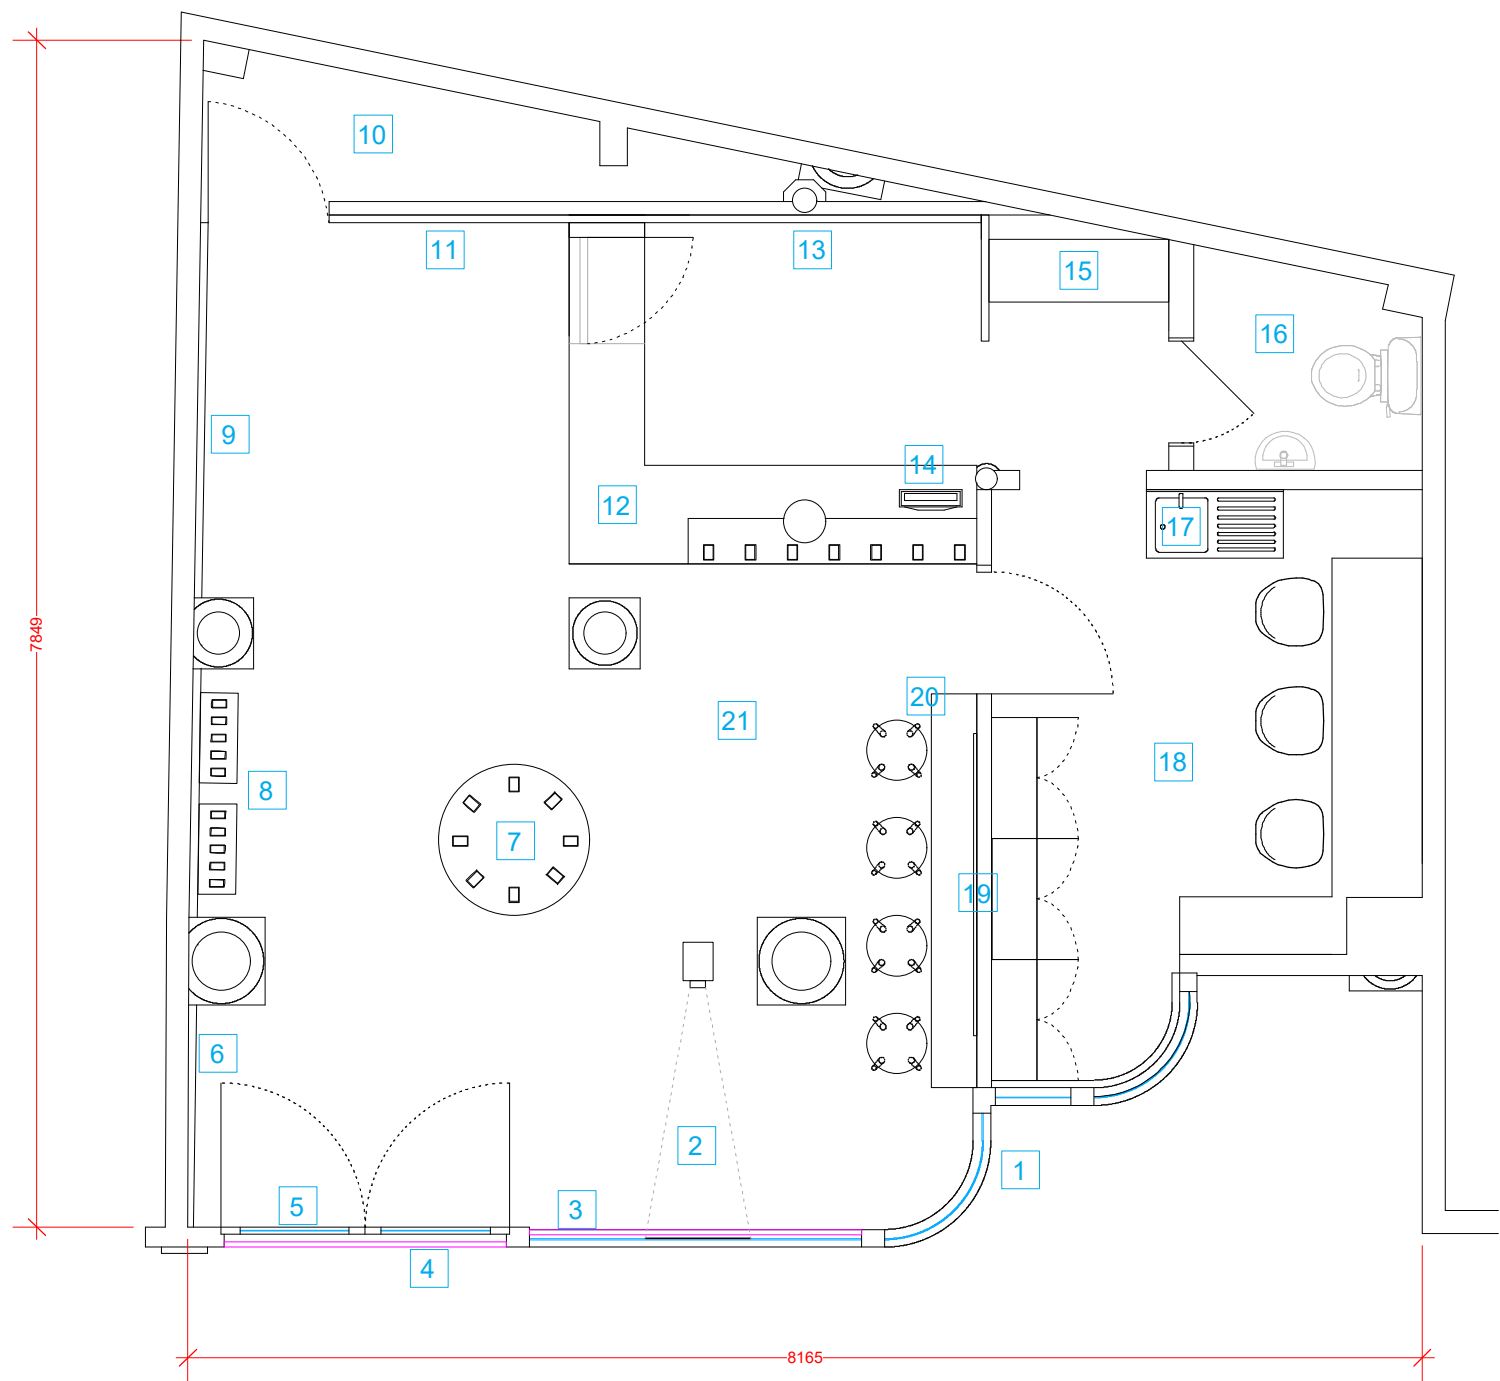

Plan View

Specifications

- 1

Vinyl window graphics. Applied to existing glazing
- 2

Ceiling mounted projector
Rear illumination of AV content onto projection film applied to existing glazing
- 3

Security shutters installed behind existing glazing
- 4

Security shutters installed in front of existing door
- 5

Vinyl door graphics. Applied to existing glazing
- 6

White brick effect wall graphic
- 7

Phone display table. Laminated timber construction
- 8

Wall mounted phone display cases. Lockable with glass fronts
- 9

White brick effect wall graphic
Floor to ceiling oak effect slat wall display panels
- 10

Storage area with new access door
- 11

White brick effect wall graphic
Floor to ceiling oak effect slat wall display panels
- 12

Counter
- 13

White brick effect wall graphic
Black board effect panel with timber surround
- 14

Computer/ Tilt point
- 15

Desk and shelving
- 16

Existing WC
- 17

Sink Unit
- 18

Office space, storage and seating
- 19

Timber effect wall graphic
False window effect graphic panel
- 20

Customer seating and ledge
USB charging points
- 21

Concrete tile effect vinyl flooring



PHONE SURGERY - Interior Fit Out

DRAWING TITLE	Proposed Layout
PROJECT	Phone Surgery
SCALE	1:50 @ A3
DATE	13.07.18
VERSION	V1

NOTES
All dimensions are in mm

ANY CHANGES TO SPECS MUST BE IMMEDIATELY NOTIFIED TO TOTAL PRINT AND DISPLAY.

ALL DIMENSIONS ARE TO BE CHECKED PRIOR TO MANUFACTURE.

THIS DRAWING REMAINS THE COPYRIGHT OF TOTAL PRINT AND DISPLAY UNLESS OTHERWISE STATED.