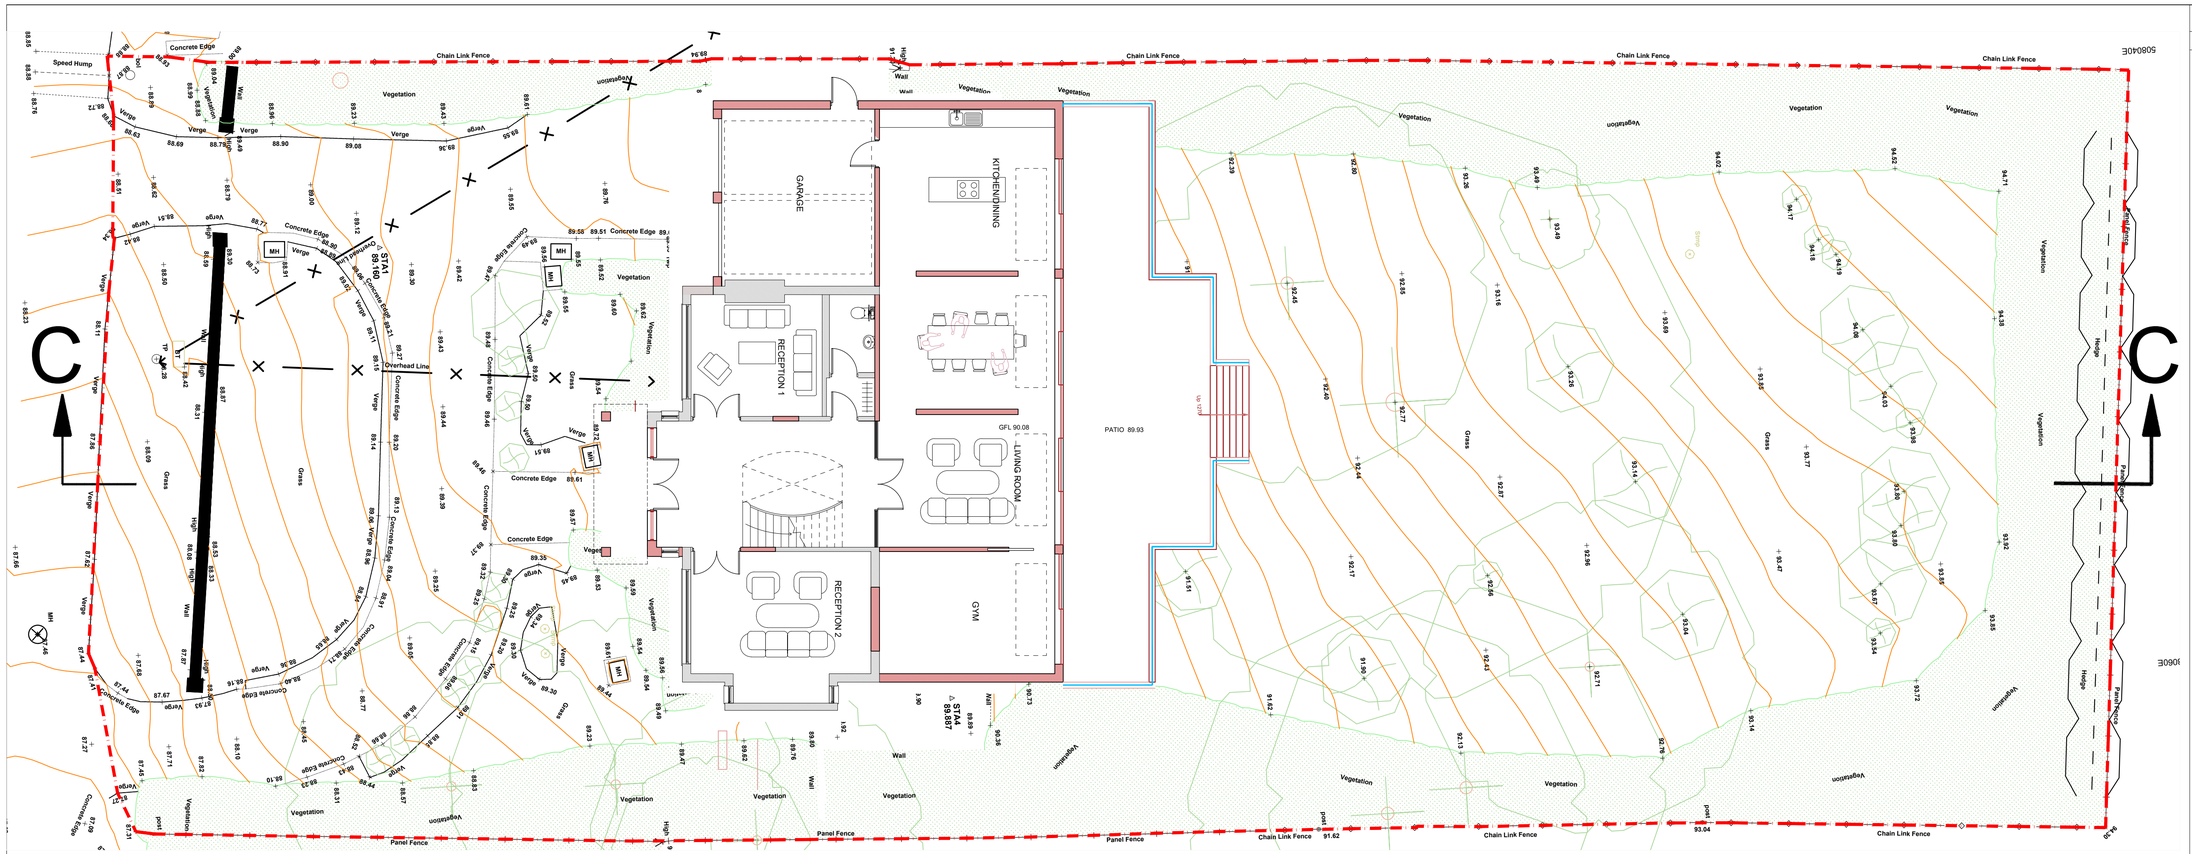

Site Plan Section

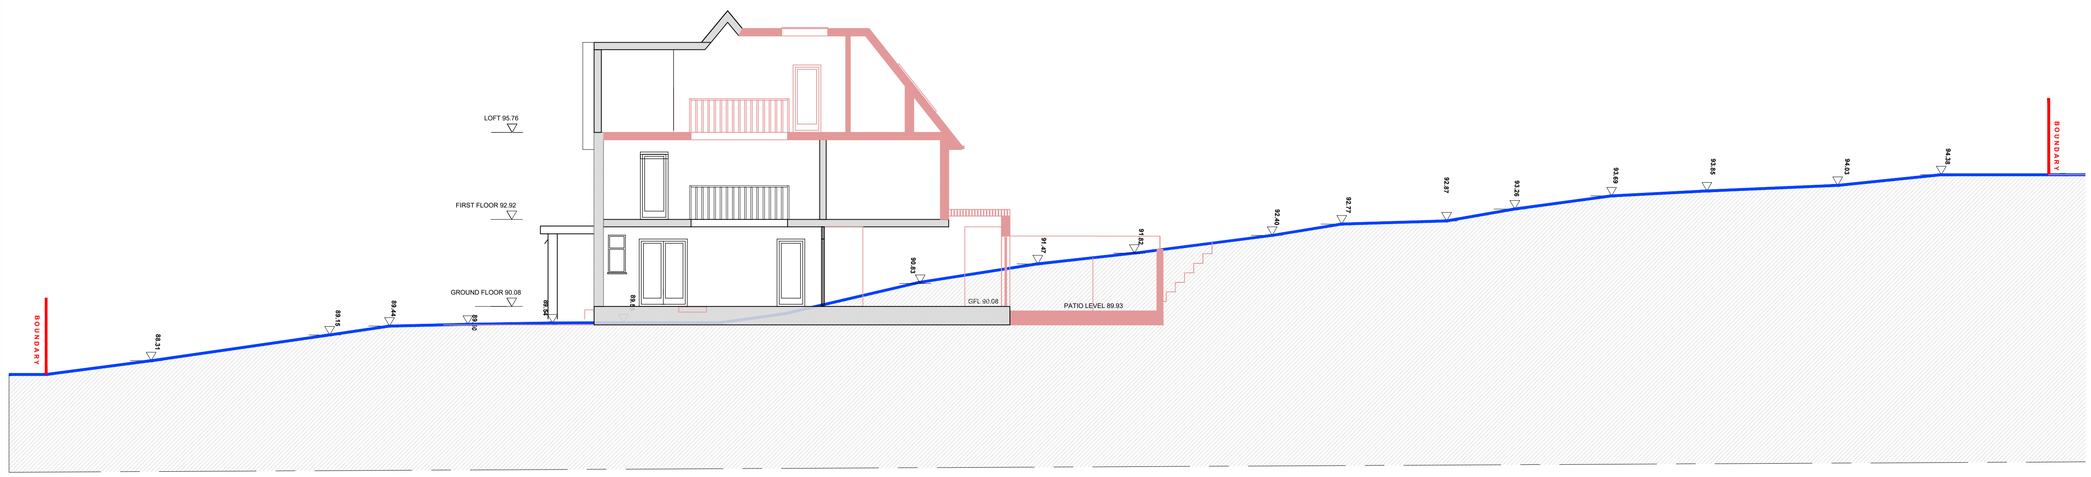

Long Site Section CC

0 1 2 3 4 5

1:100 @ A1

Amendments/Notes			
Rev.	Detail	By	Date

All dimensions and levels to be checked on site by contractor prior to preparation of shop drawings and commencement of work on site.
This drawing and the copyrights and patents therein are the property of the Architect and may not be used or reproduced without consent.
This drawing is to be read in conjunction with all relevant consultants and/or specialist's drawings/documents and any discrepancies or variations are to be notified to the Architect before the affected work commences.
All works on site are to be carried out fully in accordance with current CDM regulations and recommendations, current Building Regulations, British Standards and Codes of Practice as appropriate.

Project

Downside, Kewferry Drive, Moor Park, Northwood, HA6 2NU

Drawing

Long Site Section

SEABROOK ARCHITECTS
CHARTERED ARCHITECTS
Unit17, Chiltern Court, Ashridge Road,
Chesham, Bucks, HP5 2PX
Tel: 01494 778918
e-mail: info@gsparchitects.co.uk

Drawn By	SL	Date	23.01.2025
Checked By	JS	Date	23.01,2025
Approved By		Scale	1:100@A1
Drawing No.	6193PL012	Rev.	-