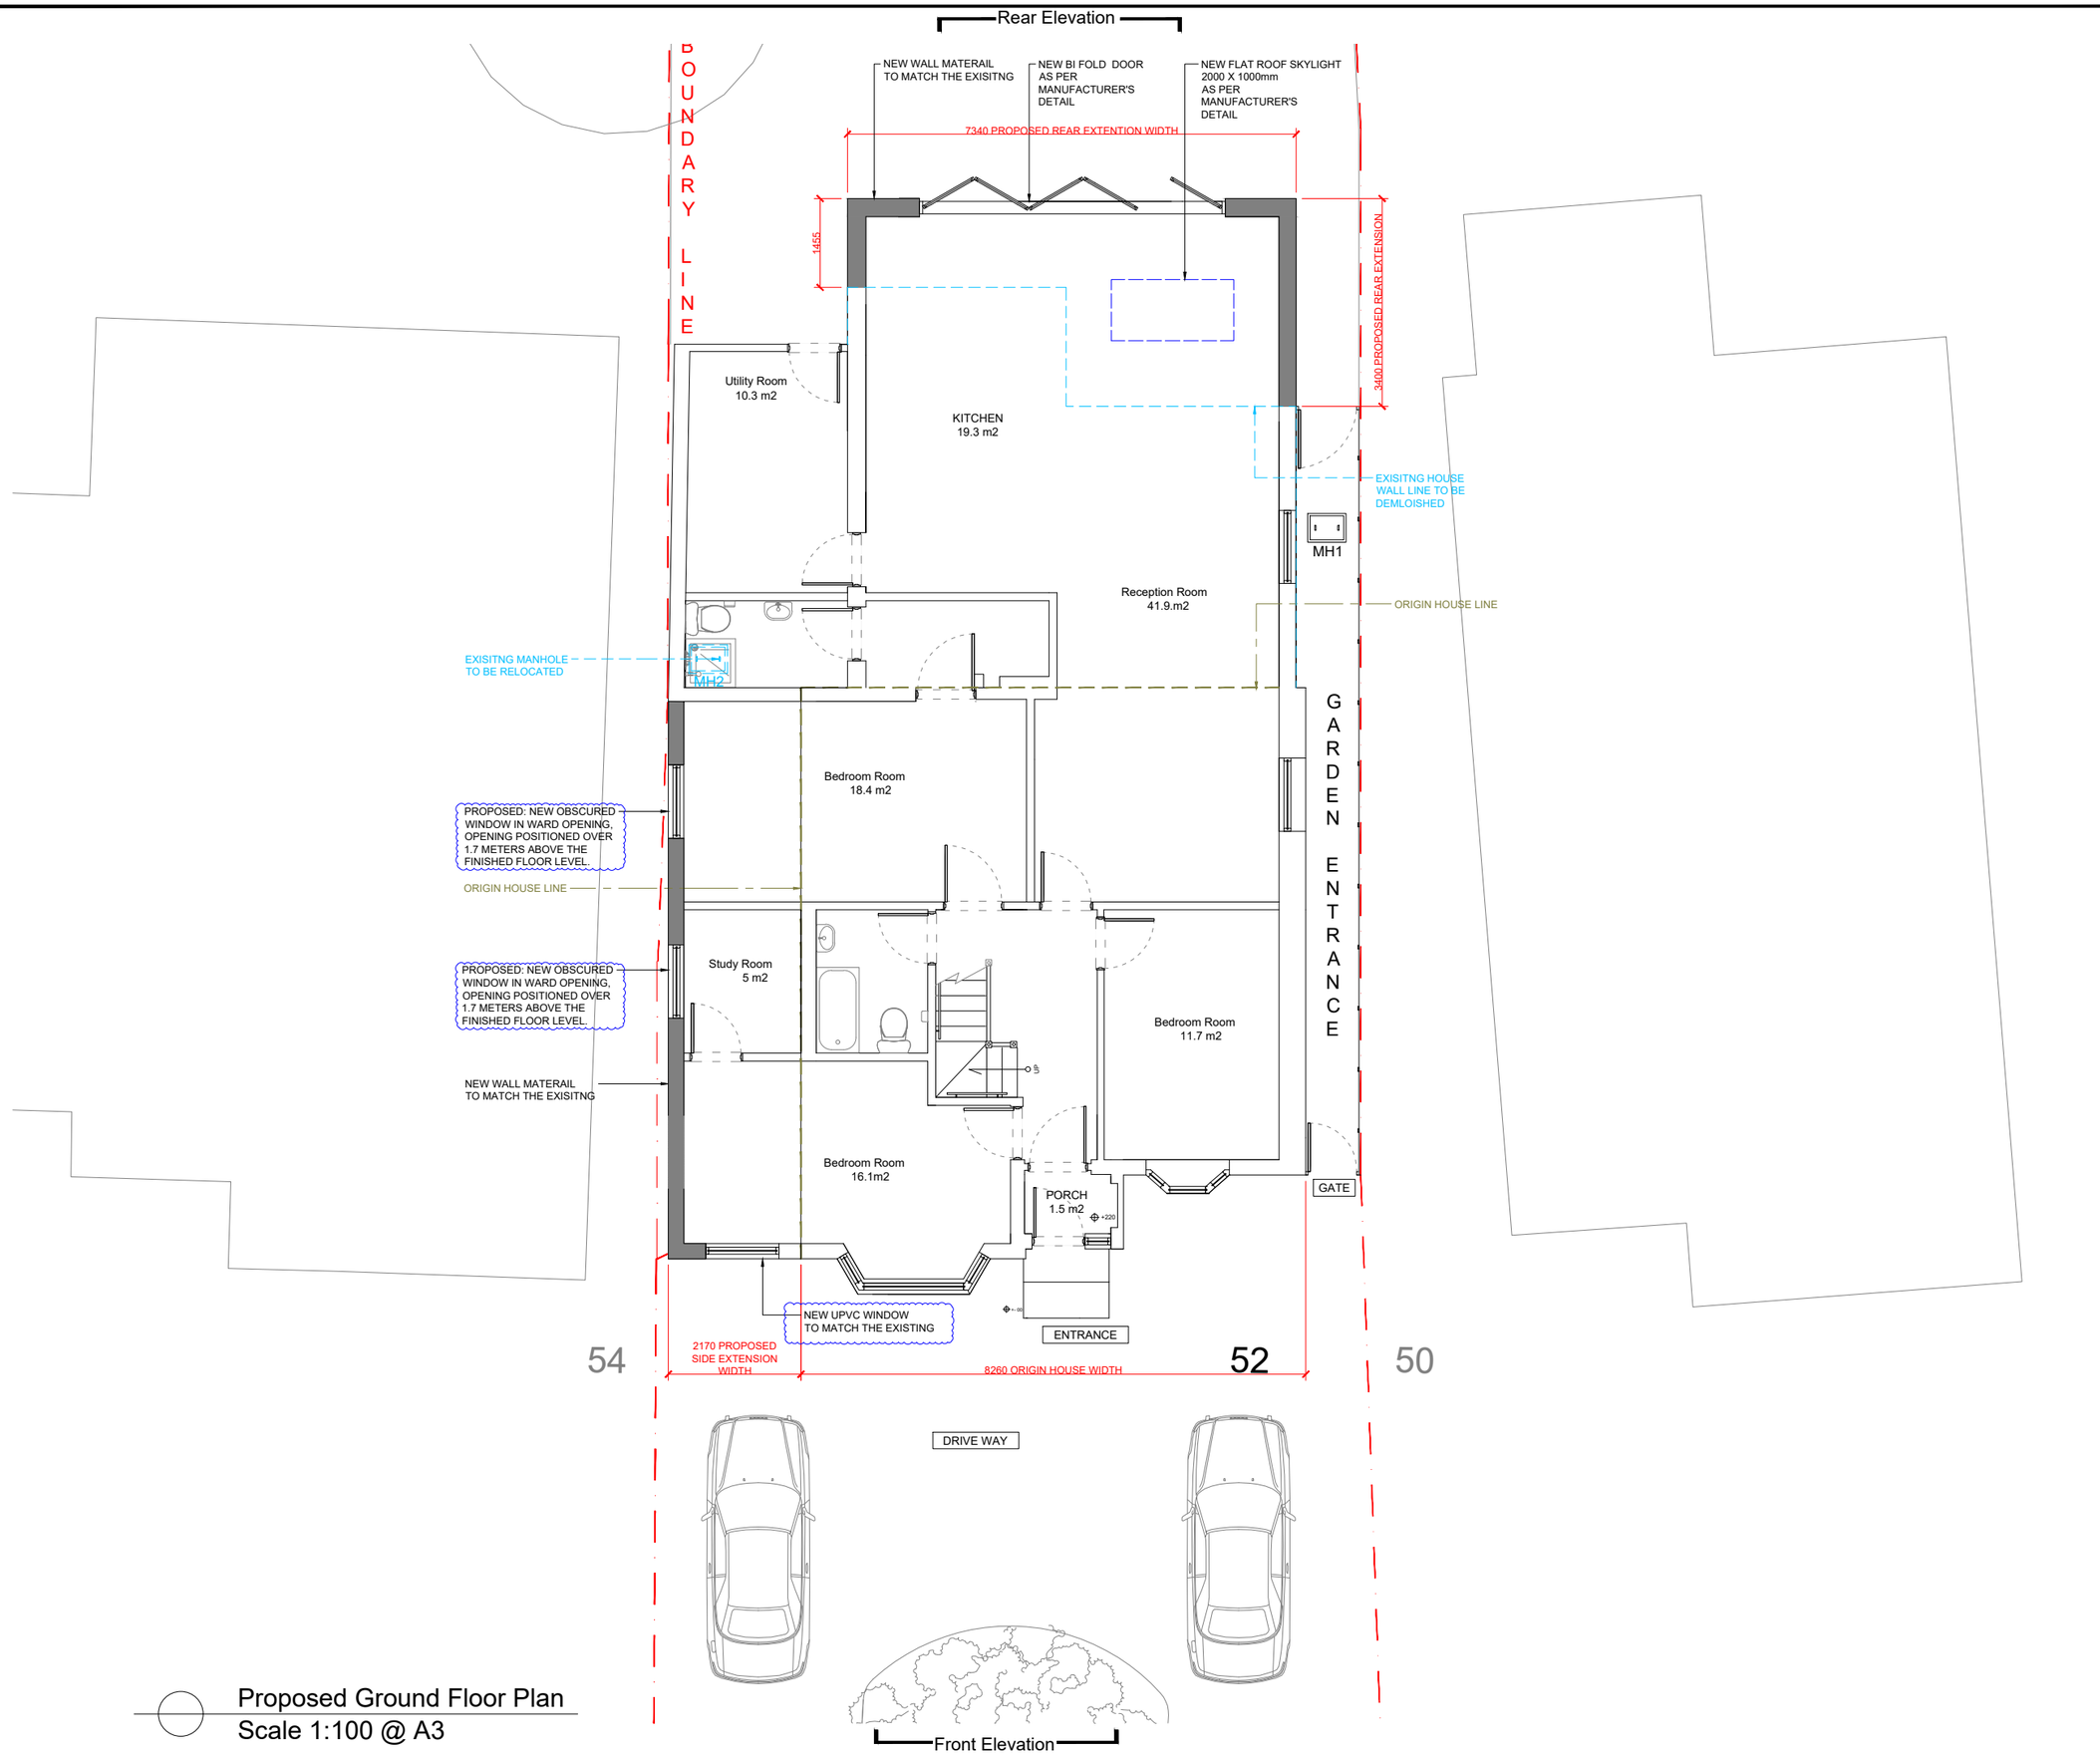

Proposed Ground Floor Plan
Scale 1:100 @ A3

KEY LEGAND:

- Boundary Line
- Existing to be demolished
- Origin House wall Line
- Propsoed New Wall

Rev	Description	Date
A	Planning Issue	29/04/2024
B	Obscured 2x Windows have been added to the sides and 1x Window to the front,and the skylight in the side extension has been removed. (Non Material Amendment)	06/11/2024

AJ Design Firm
info@ajdesignfirm.co.uk

DRAWING TITLE

Proposed Ground Floor Plan

CLIENT

52 Hillside Road
HA6 1QB

DRAWN BY	CHECKED BY	DATE
AJ	MA	29/04/2024

SCALE (@ A3)	PROJECT NUMBER
As indicated	P07

DRAWING NUMBER	REV
AJD-P07-007	B