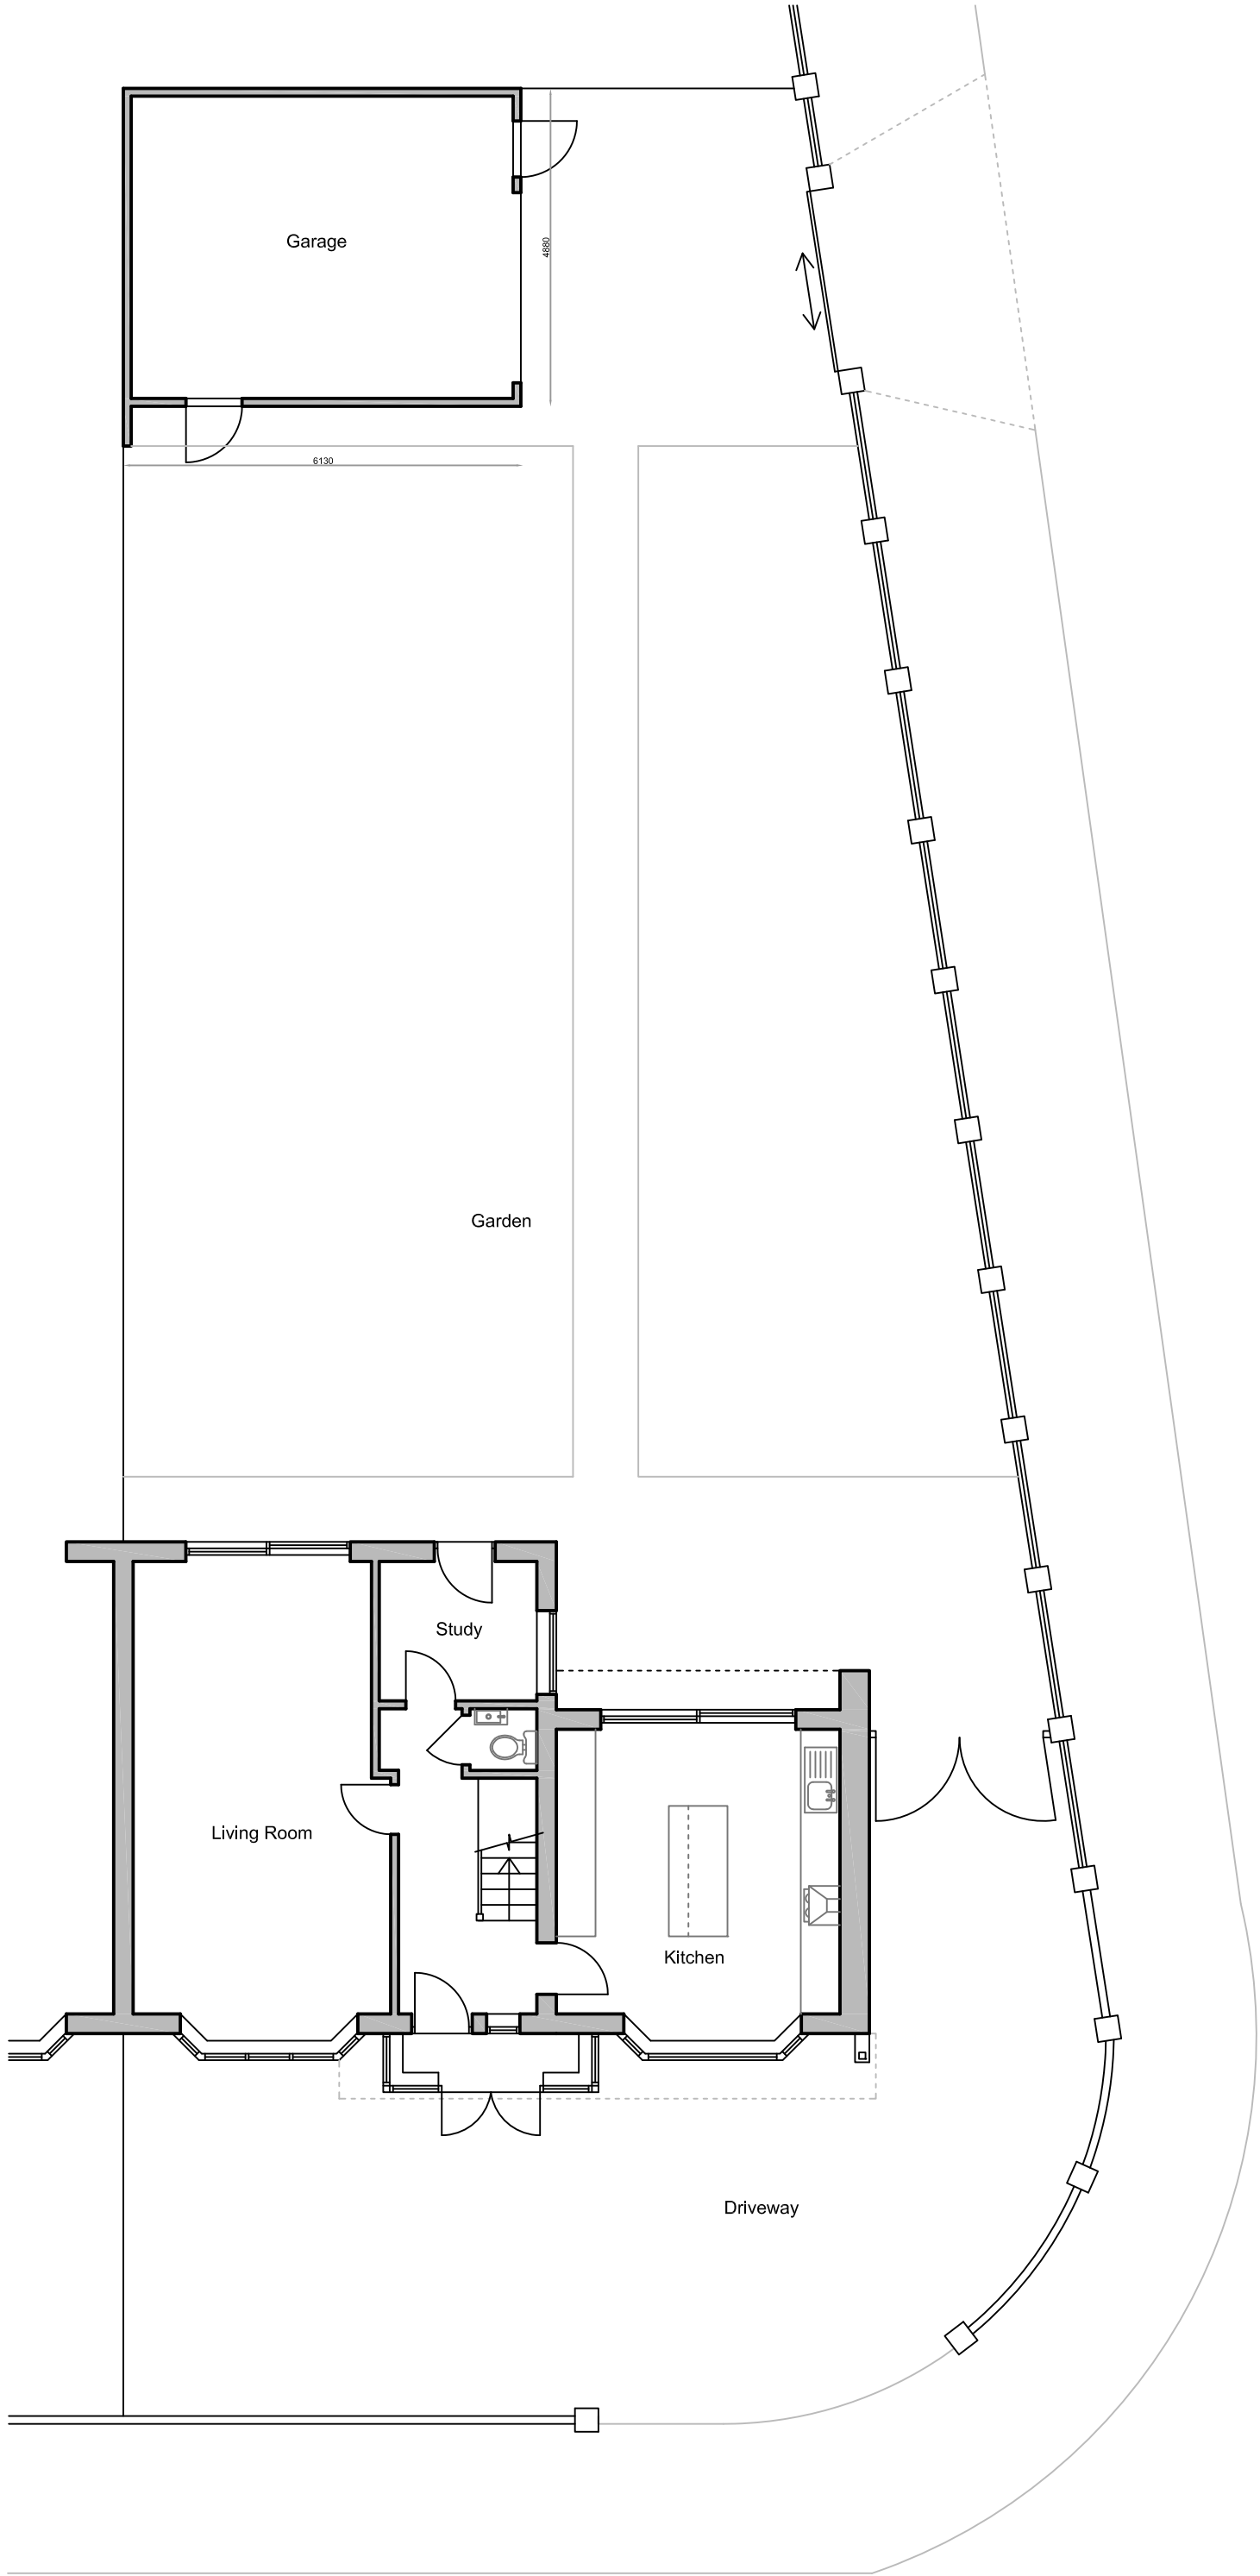


REVISIONS

Dunphy & Hayes
LIMITED
SURVEYORS

T E L : 0 1 9 3 2 2 1 9 2 2 0
EMAIL: surveyors@dunphyhayes.co.uk

PROJECT
2 Edinburgh Close, UB10 8RA

TITLE
Existing Layout

DWG NUMBER
1053/01

DATE 20.08.21	SCALE 1:100	SIZE A3
DESIGNER MH	CONSULTANT MH	

NOTE:
All dimensions must be checked on site and not scaled from this drawing.
© This drawing is the property of Dunphy & Hayes Limited and must not be reproduced in whole or part without prior written permission.