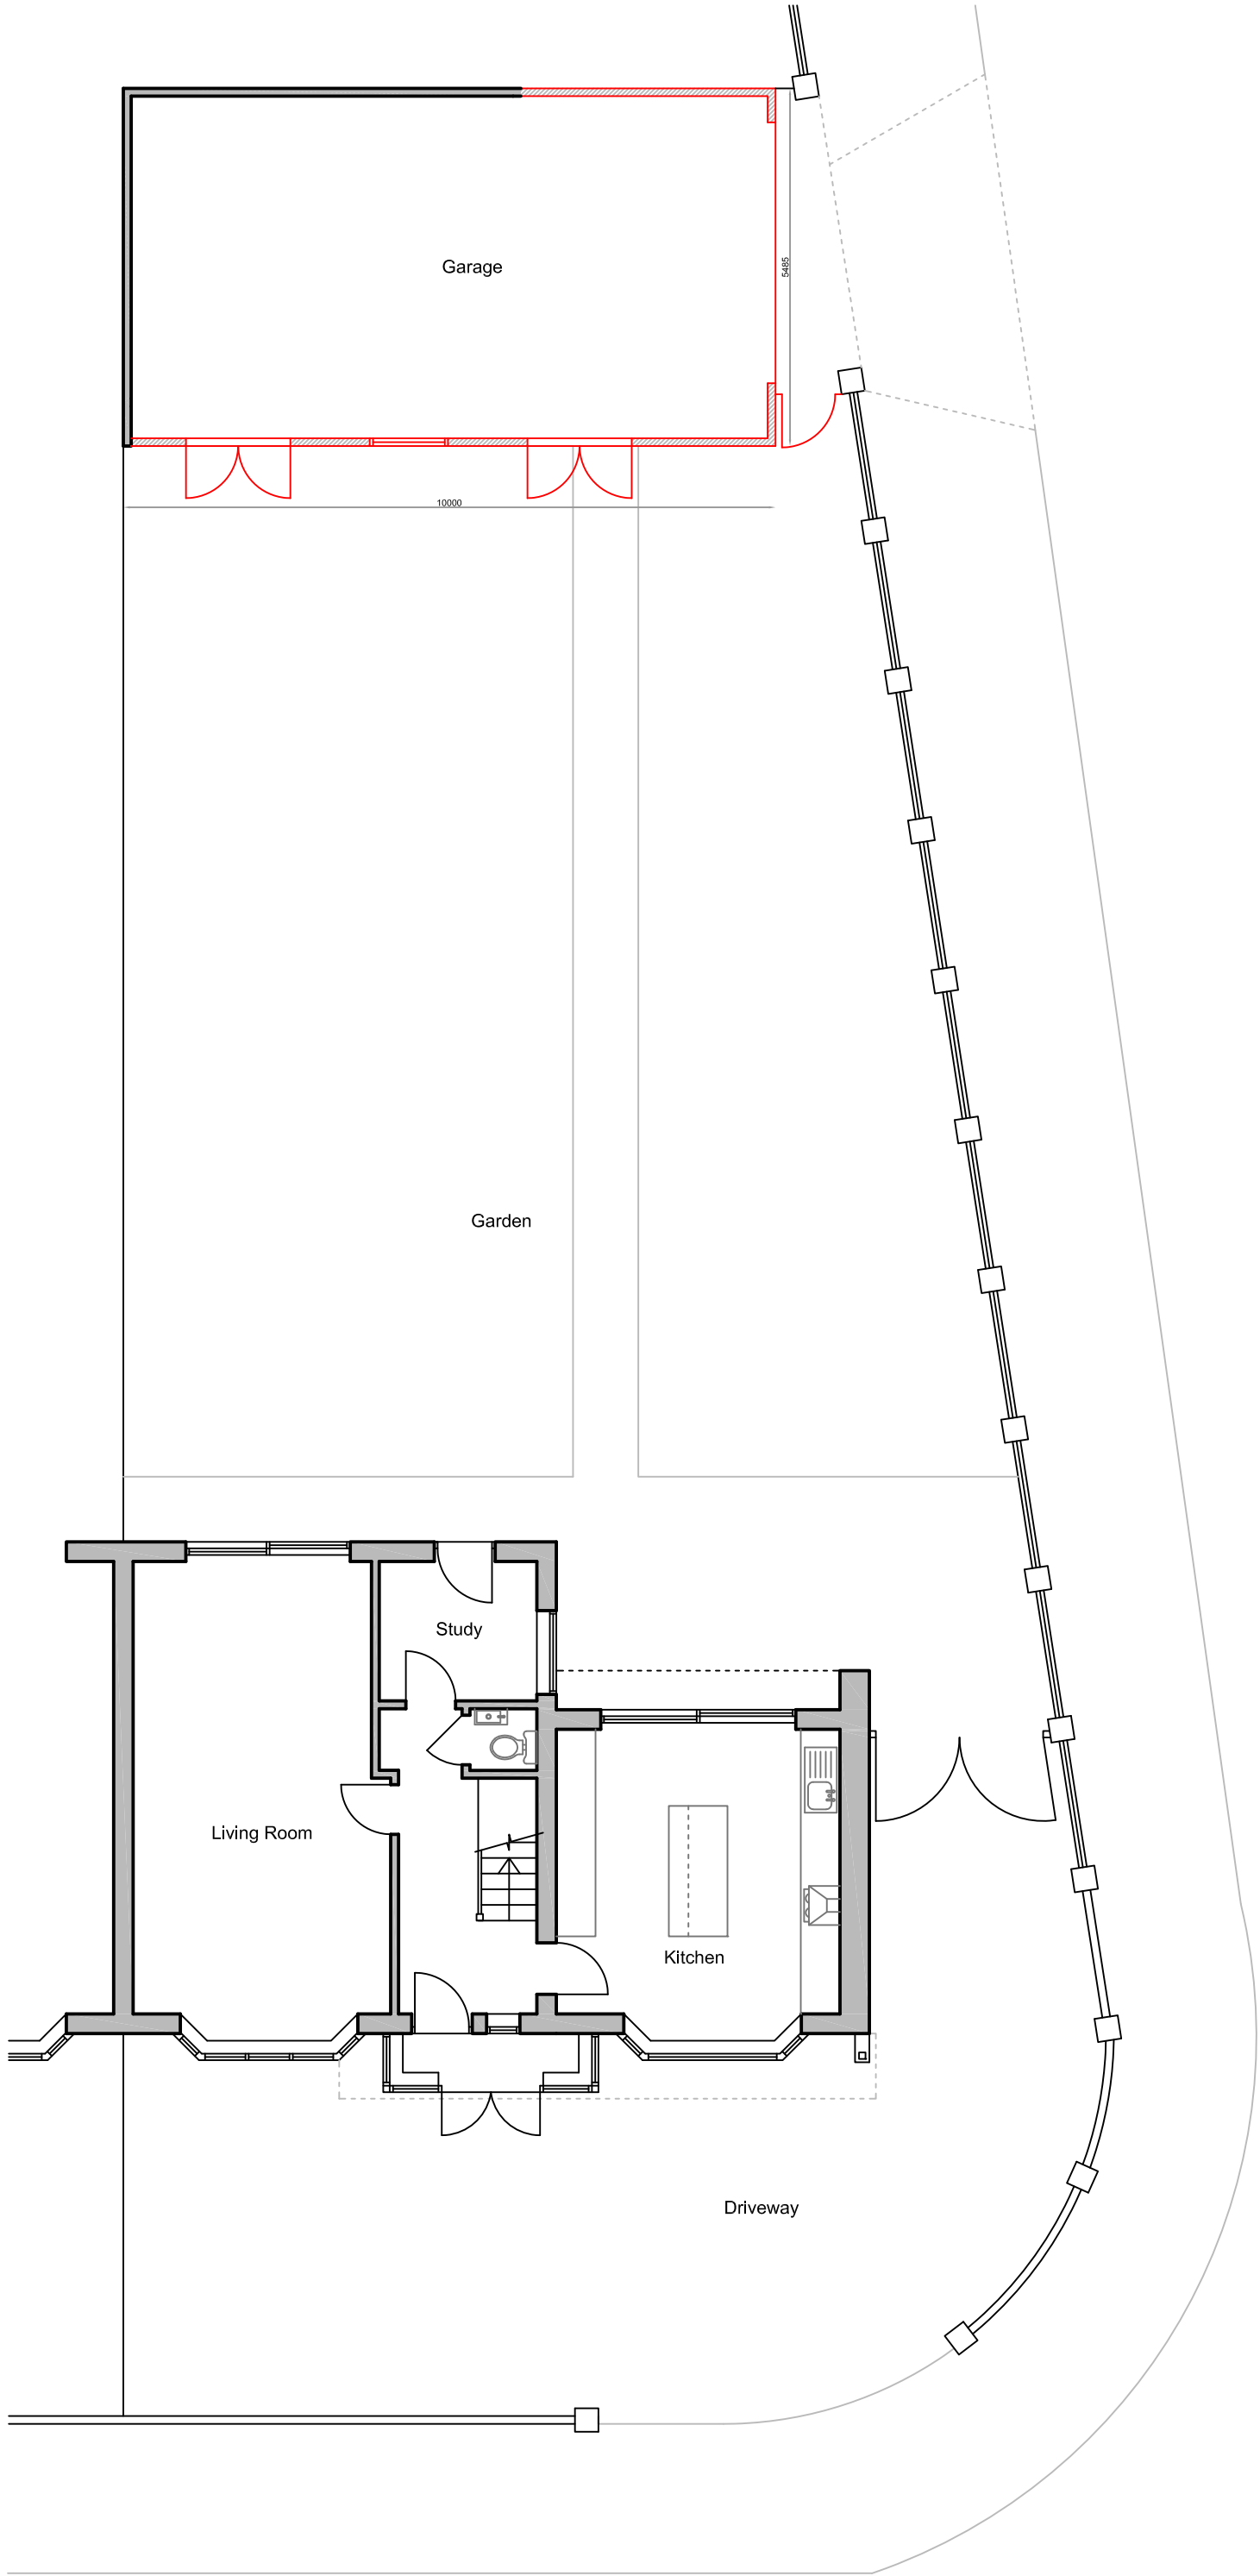


REVISIONS

**Dunphy
& Hayes**
LIMITED
SURVEYORS

TEL : 01932 219220
EMAIL: surveyors@dunphyhayes.co.uk

PROJECT
2 Edinburgh Close, UB10 8RA

TITLE
Proposed Layout

DWG NUMBER
1053/02A

DATE
20.08.21

DESIGNER
MH

SCALE
1:100

SIZE
A3

CONSULTANT
MH

NOTE:
All dimensions must be checked on site and not scaled from this drawing.
© This drawing is the property of Dunphy & Hayes Limited and must not be reproduced in whole or part without prior written permission.