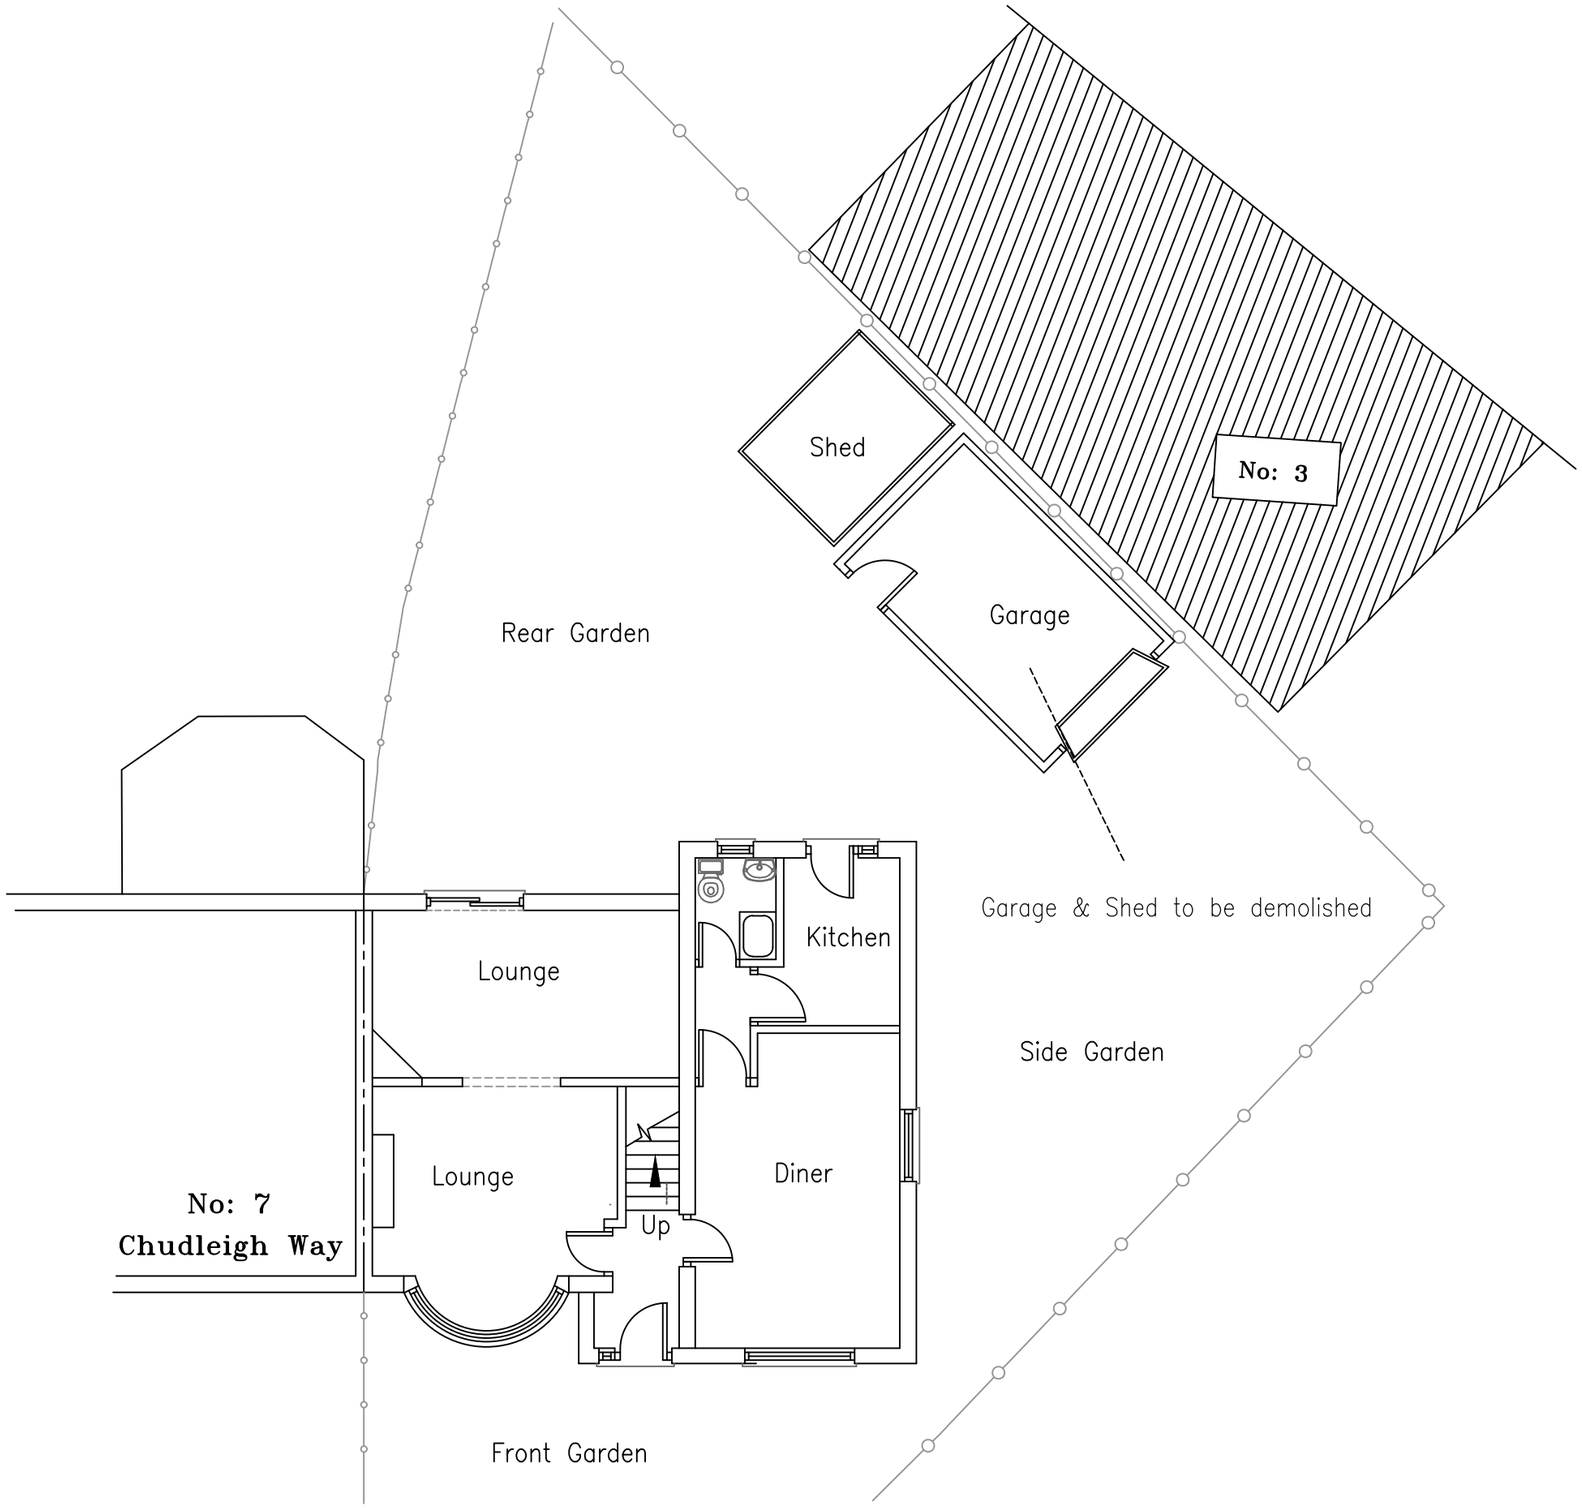

Existing Ground Floor Plan

SCALE: 1: 100 Paper Size A3

0 1 2 3 4 5 6 7 8 9 10

CLIENT:
Ms S Czerniawska

Demolition of Garage & Erection of Single Storey Annexe
For Self Contained Flat
1 Brixham Crescent
Ruislip Middlesex
HA4 8TU

DRAWING NUMBER:
1/BC/May/001

DRAWING TITLE:
Existing Ground Floor

SCALE:
1:100 (A3)

DATE:
May 2021

REVISIONS:

All electrical work to meet the requirements of Part P (Electrical Safety) and must be designed, installed, inspected & tested in accordance with the requirements of BS7671, the IEE 16th Edition by competent person registered with an electrical self certification scheme authorised by the Secretary of State.

Self Certification Certificate to be sent to the Local Authority within 30 days of the electrical works' completion.

Any variations to the proposals shown on this drawing to be agreed with the Architect prior construction

DO NOT COPY THIS DRAWING